

HARBOUR GREEN, TOWER 2B
1233 W. CORDOVA STREET, VANCOUVER, BRITISH COLUMBIA

SWIM POOL WHIRL POOL

SP-1 POOL PLAN & DETAILS
SP-2 POOL PLAN, SECTIONS DETAILS
SP-3 PIPING LAYOUT PLAN, EQUIPMENT
LIST & GENERAL NOTES

LANDSCAPE

- L-1 LANDSCAPE PLAN OVERALL CONTEXT
- L-2 TOWNHOUSE #1-#5 PLANTING PLAN
- L-3 TOWNHOUSE #6-#9 PLANTING PLAN
- L-4 TOWNHOUSE #10-#12 PLANTING PLAN
- L-5 TOWNHOUSE #13-#17 PLANTING PLAN

MECHANICAL

- M-1 PARKING LEVEL P3
- M-2 PARKING LEVEL P2
- M-3 PARKING LEVEL P1
- M-4 TOWER LEVEL 1
- M-5 TOWNHOUSE LEVEL 1
- M-6 TOWNHOUSE LEVEL 2
- M-6 TOWNHOUSE LEVEL 3
- M-8 TOWER LEVEL 3
- M-9 TOWER LEVEL 4-14
- M-10 TOWER LEVEL 15
- M-11 TOWER LEVEL 23
- M-12 TOWER LEVEL 24
- M-13 TOWER LEVEL 25
- M-14 TOWER LEVEL 26
- M-15 TOWER ROOF PLAN
- M-16 RISER DIAGRAMS & SCHEDULES
- M-17 RISER DIAGRAMS & SCHEMATICS
- M-18 SCHEDULES
- M-19 DETAILS

ELECTRICAL

- E-1 SITE PLAN
- E-2 ELECTRICAL AND SERVICE ROOMS
- E-3 PARKING LEVEL P3
- E-4 PARKING LEVEL P1
- E-5 PARKING LEVEL P1
- E-6 PARKING LEVEL P1
- E-7 LEVEL 2 PLAN
- E-8 LEVEL 2 PLAN
- E-9 LEVEL 2 PLAN
- E-10 TOWNHOUSE NO. 1-5
- E-11 TOWNHOUSE NO. 13-17
- E-12 TOWNHOUSE NO. 1
- E-13 TOWNHOUSE NO. 13-17
- E-14 TOWNHOUSE NO. 1
- E-15 TOWNHOUSE NO. 13-17
- E-16 LEVEL 2 PLAN
- E-17 TOWNHOUSE NO. 1-5
- E-18 LEVEL 2 PLAN
- E-19 TOWNHOUSE NO. 1-5 13-17
- E-20 LEVEL 2-3 FLOOR PLAN
- E-21 TOWNHOUSE NO. 1-5
- E-22 ROOF PLAN
- E-23 TOWNHOUSE NO. 1-5 13-17
- E-24 TOWNHOUSE NO. 1-5
- E-25 TOWNHOUSE NO. 1-5
- E-26 TOWNHOUSE NO. 1-5
- E-27 TOWNHOUSE NO. 1-5
- E-28 LEVEL 20-22 FLOOR PLAN
- E-29 LEVEL 23-24 FLOOR PLAN
- E-30 LEVEL 25-26 FLOOR PLAN
- E-31 LEVEL 28-28 FLOOR PLAN
- E-32 LEVEL 29-30 FLOOR PLAN
- E-33 TOWER ROOF PLAN
- E-34 TOWER ROOF PLAN
- E-35 DETAILS
- E-36 SECURITY DETAILS
- E-37 RISER DIAGRAMS
- E-38 ONE-LINE DIAGRAM
- E-39 SCHEDULES

STRUCTURAL

S101	GENERAL NOTES
S102	GENERAL NOTES
S201	FOUNDATION PLAN /P3
S202	PARKING LEVEL /P2
S203	PARKING LEVEL /P1
S204	GROUND LEVEL/TOWER LEVEL 1
S205	LEVEL 1 TOWNHOUSES
S206	LEVEL 2 TOWNHOUSES
S207	LEVEL 3 TOWNHOUSES
S208	LEVEL 4 TOWNHOUSES/
	LEVEL 3 TOWER
S209	LEVEL 4 TOWER
S210	LEVEL 5 TYPICAL FLOOR
S211	LEVEL 6 TYPICAL FLOOR
S212	LEVEL 15 TYPICAL FLOOR
S213	LEVEL 23
S214	LEVEL 24 TOWER
S215	LEVEL 25 TOWER
S216	LEVEL 26 TOWER

ARCHITECTURAL

COVER SHEET

A 0.0 INFORMATION SHEET

A 1.1 SITE PLAN

A 2.1 PARKING LEVEL P3 PLAN

A 2.2 PARKING LEVEL P4 PLAN

A 2.3 PARKING LEVEL P1 PLAN

A 2.4 TOWER LEVEL 1 PLAN

A 3.1 TOWNHOUSE LEVEL 1 PLAN

A 3.2 TOWNHOUSE LEVEL 2 AND TOWER AMENITY AREA PLAN

A 3.3 TOWNHOUSE LEVEL 3 PLAN

A 3.4 TOWNHOUSE ROOF PLAN AND TOWER LEVEL 3 PLAN

A 3.5 TOWNHOUSES #1 - #5 LEVEL 1 PLAN

A 3.6 TOWNHOUSES #6 - #9 LEVEL 1 PLAN

A 3.7 C.O. TOWNHOUSES #10 - #12 LEVEL 1 PLAN

A 3.8 C.O. TOWNHOUSES #13 - #17 LEVEL 1 PLAN

A 3.9 TOWNHOUSES #1 - #5 LEVELS 2 & 3 PLANS

A 3.10 TOWNHOUSES #6 - #9 LEVELS 2 & 3 PLANS

A 3.11 C.O. TOWNHOUSES #10 - #12 LEVEL 2 & 3 PLANS

A 3.12 C.O. TOWNHOUSES #13 - #17 LEVEL 2 & 3 PLANS

A 4.1 TOWER LEVEL 2 PLAN

A 4.2 TOWER LEVEL 3 PLAN

A 4.2.C. TOWER LEVEL 3 PLAN

A 4.3 TOWER LEVEL 4 PLAN (LEVELS 5 TO 15 AND 17 TO 22 SIMILAR EXCEPT NORTH-EAST QUADRANT)

A 4.3.2.C. TOWER LEVEL 5 PLAN (CANCELLED AUG. 09, 2001)

A 4.3.3.C. TOWER LEVEL 6 PLAN (CANCELLED AUG. 09, 2001)

A 4.3.4.C. TOWER LEVEL 7 PLAN

A 4.3.5.C. TOWER LEVEL 8 PLAN

A 4.3.6.C. TOWER LEVEL 9 PLAN

A 4.3.7.C. TOWER LEVEL 10 PLAN

A 4.3.8.C. TOWER LEVEL 11 PLAN

A 4.3.9.C. TOWER LEVEL 12 PLAN

A 4.3.11.C. TOWER LEVEL 14 PLAN

A 4.3.12.C. TOWER LEVEL 15 PLAN

A 4.3.13.C. TOWER LEVEL 17 PLAN

A 4.3.14.C. TOWER LEVEL 18 PLAN

A 4.3.15.C. TOWER LEVEL 19 PLAN

A 4.3.16.C. TOWER LEVEL 22 PLAN (CANCELLED MAY 24, 2001)

A 4.3.17.C. TOWER LEVEL 21 PLAN

A 4.4.C. TOWER LEVEL 16 PLAN

A 4.5 TOWER LEVEL 20 PLAN

A 4.6 TOWER LEVEL 24 PLAN

A 4.7 TOWER LEVEL 28 PLAN

A 4.8 C.O. TOWER LEVEL 20 PLAN

A 4.9 MECHANICAL ROOF PLAN

ASK - 246 ROOF PLAN

ASK - 247 ROOF - 3D

A 4.10 UNASSIGNED

A 4.11 TOWER LEVELS 5, 6 & 7 NORTH-EAST QUADRANT PLANS

A 4.12 TOWER LEVELS 9, 8 & 10 NORTH-EAST QUADRANT PLANS

A 4.13 TOWER LEVELS 11 (21) 12 (20) & 15 (19) NORTH-EAST QUADRANT PLANS [*] INDICATES "SIMILAR TO LEVEL 14 (17) & 22 NORTH-EAST QUADRANT PLANS"

A.51	TOWER LEVEL 1 SLAB PLAN
A.52	SLAB PLAN OF PATIOS AND TOWNHOUSE LEVEL 1
A.53	TOWNHOUSE LEVEL 2 SLAB EDGE PLAN
A.54	TOWNHOUSE LEVEL 3 SLAB EDGE PLAN
A.55	TOWNHOUSE ROOF LEVEL SLAB EDGE PLAN
A.56	TOWER LEVEL 5 SLAB EDGE PLAN
A.57	TOWER LEVEL 5 SLAB EDGE PLAN
A.58	TOWER LEVEL 6 SLAB EDGE PLAN
A.59	TOWER LEVEL 7 SLAB EDGE PLAN
A.60	TOWER LEVEL 8 SLAB EDGE PLAN
A.61	TOWER LEVEL 9 SLAB EDGE PLAN
A.62	TOWER LEVEL 10 SLAB EDGE PLAN
A.63	TOWER LEVEL 11 SLAB EDGE PLAN
A.64	TOWER LEVEL 12 SLAB EDGE PLAN
A.65	TOWER LEVEL 13 SLAB EDGE PLAN
A.66	TOWER LEVEL 14 SLAB EDGE PLAN
A.67	TOWER LEVEL 15 SLAB EDGE PLAN
A.68	TOWER LEVEL 16 SLAB EDGE PLAN
A.69	TOWER LEVEL 17 SLAB EDGE PLAN
A.70	TOWER LEVEL 18 SLAB EDGE PLAN
A.71	TOWER LEVEL 19 SLAB EDGE PLAN
A.72	TOWER LEVEL 20 SLAB EDGE PLAN
A.73	TOWER LEVEL 21 SLAB EDGE PLAN
A.74	TOWER LEVEL 22 SLAB EDGE PLAN
A.75	TOWER LEVEL 23 SLAB EDGE PLAN
A.76	TOWER LEVEL 24 SLAB EDGE PLAN
A.77	TOWER LEVEL 25 SLAB EDGE PLAN
A.78	TOWER LEVEL 26 SLAB EDGE PLAN
A.79	TOWER LEVEL 27

A.6.1 TOWER NORTH ELEVATION
A.6.2 TOWER SOUTH ELEVATION
A.6.3 TOWER EAST ELEVATION
A.6.4 TOWER WEST ELEVATION

A.7.1 TOWNHOUSES #13 - #17 NORTH, WEST & SOUTH ELEVATIONS
A.7.2 TOWNHOUSES #10 - #12 EAST & NORTH ELEVATIONS
A.7.3 TOWNHOUSES #16 - #18 NORTH, WEST & SOUTH ELEVATIONS
A.7.4 TOWNHOUSES #1 - #5 NORTH, WEST & SOUTH ELEVATIONS

A.9.0 PARKADE CROSS SECTION
A.9.1 NORTH-SOUTH CROSS SECTION
A.9.2 EAST-WEST BUILDING SECTION
A.9.3 PARKADE CROSS SECTIONS
A.9.4 PARKADE CROSS SECTIONS
A.9.5 PARKADE CROSS SECTIONS

A.10.1 CORE PLANS
A.10.2 CORE SECTIONS

A.11.0 NORTH-EAST QUADRANT COLUMN-CURTAIN WALL SECTIONS AND KEY PLAN

A.12.1 TOWNHOUSE #10 TO #17 STAIR PLANS
A.12.2 TOWNHOUSE #8 TO #12 STAIR PLANS
A.12.3 TOWNHOUSE #13 TO #17 STAIR PLANS
A.12.4 TOWNHOUSE STAIR SECTIONS
A.12.5 TOWNHOUSE STAIR SECTIONS
A.12.6 TOWNHOUSE STAIR SECTIONS
A.12.8 TOWNHOUSE STAIR SECTIONS

INTERIOR DESIGN

ID 0.0	COVER SHEET
ID 1.1	PARKADE LEVELS 32/1 & TYPICAL ELEVATOR LOBBIES, & LEVEL 3 CHILD PLAY PLANS
ID 1.2	LEVEL 1 PLAN (PUBLIC AREA)
ID 1.3	LEVEL 1 PLAN (PUBLIC AREA)
ID 2.1	LEVEL 1 CHILD PLAY & TYPICAL ELEVATOR LOBBY ELEVATIONS
ID 2.2	LEVEL 1 ELEVATIONS
ID 2.3	LEVEL 1 ELEVATIONS
ID 2.4	LEVEL 2 ELEVATIONS
ID 2.5	LEVEL 2 ELEVATIONS
ID 3.1	PARKADE LEVELS 32/1 & TYPICAL ELEVATOR LOBBIES, & LEVEL 3 CHILD PLAY REFLECTED CEILING PLANS
ID 3.2	LEVEL 1 REFLECTED CEILING PLAN (PUBLIC AREA)
ID 3.3	LEVEL 1 REFLECTED CEILING PLAN (PUBLIC AREA)

DEVELOPMENT OWNER
**COAL HARBOUR
PROPERTIES
PARTNERSHIP**

ARCHITECT
**HANCOCK BRUCKNER
ENG + WRIGHT
ARCHITECTS**

STRUCTURAL
**GLOTTMAN SIMPSON
CONSULTING
ENGINEERS**

ELECTRICAL
**ARNOLD NEMETZ
& ASSOCIATES LTD.**

MECHANICAL
**STERLING COOPER
& ASSOCIATES LTD.**

LANDSCAPE
**PHILLIPS FAREVAAG
SMALLENBERG**

SWIM POOL / WHIRL POOL
**O & S ENGINEERING
INTERNATIONAL INC.**

WATER FEATURE
**VINCENT HELTON &
ASSOCIATES**

SURVEYOR
**BUTLER SUNDVICK
& ASSOCIATES**

EAL:

THE DRAWING MUST NOT
BE REPRODUCED OR
TRANSMITTED IN ANY
FORM OR BY ANY
MEANS, ELECTRONIC
OR MECHANICAL,
INCLUDING PHOTOCOPYING,
RECORDING, OR BY
ANY INFORMATION
STORAGE AND RETRIEVAL
SYSTEM, WITHOUT THE
WRITTEN PERMISSION
OF THE COPYRIGHT
OWNER.

DATE
FEB 22, 2001
MAR 7, 2001
JUNE 15, 2001
SEPT 7, 2001
OCT 5, 2001
OCT 22, 2001
FEB 28, 2002
APR 11, 2002

Hancock
Eng.
ARCHITECTS
1650 Alberni Street
Tel: (604) 683-4511

PROJECT
**ARBOUR
 POWER 2**
 233 W. C

OVER SHE

I NO: 1
 TE: Mar
 LE:
 WNW: T
 ECKED: AV
 . NO.:
 DRAWING SUP
 ING PREV
 ET. A




LEGEND OF FIRE RESISTANCE RATINGS

---	3 HOUR FRR	2 HR. CLOSURE
---	2 HOUR FRR	1 HOUR
---	1 1/2 HOUR FRR	1 1/2 HR.
---	1 HOUR FRR	3/4 HR.
---	NO RATING	SMOKE SEPARATION

NOTES:

1. DOOR #108 IS AT GRIDS 8, J, CORDERO STREET ENTRY SEE DRAWING A2.1.
2. DOOR #109 IS AT STAIR #1 EAST EXIT, GRIDS 12, F SEE DRAWING A3.1.
3. REFER TO DRAWING A3.1 FOR LOCATIONS OF:
1. ANNUNCIATOR PANEL;
2. SMOKE CONNECTION;
3. ENTERPHONE;
4. ELEVATOR PHONE.
4. SP DESIGNATES CLOSE-SPACED SPRINKLERS.
5. ALL STAIRS ARE TO BE OF CONCRETE CONSTRUCTION.
6. ILLUMINATED PUSH BUTTON ON MULLION AT "X-X" ABOVE FIN, FL.
7. BICYCLE STORAGE GATES TO BE MOUNTED IN FULL HEIGHT METAL SCREENS.
8. INSTALL BATT INSULATION IN ALL HEAT-PUMP ENCLOSING STEEL STUD WALLS.
9. FLUSH WALL-MOUNTED PUSH BUTTON DOOR RELEASE FOR DOOR 108.

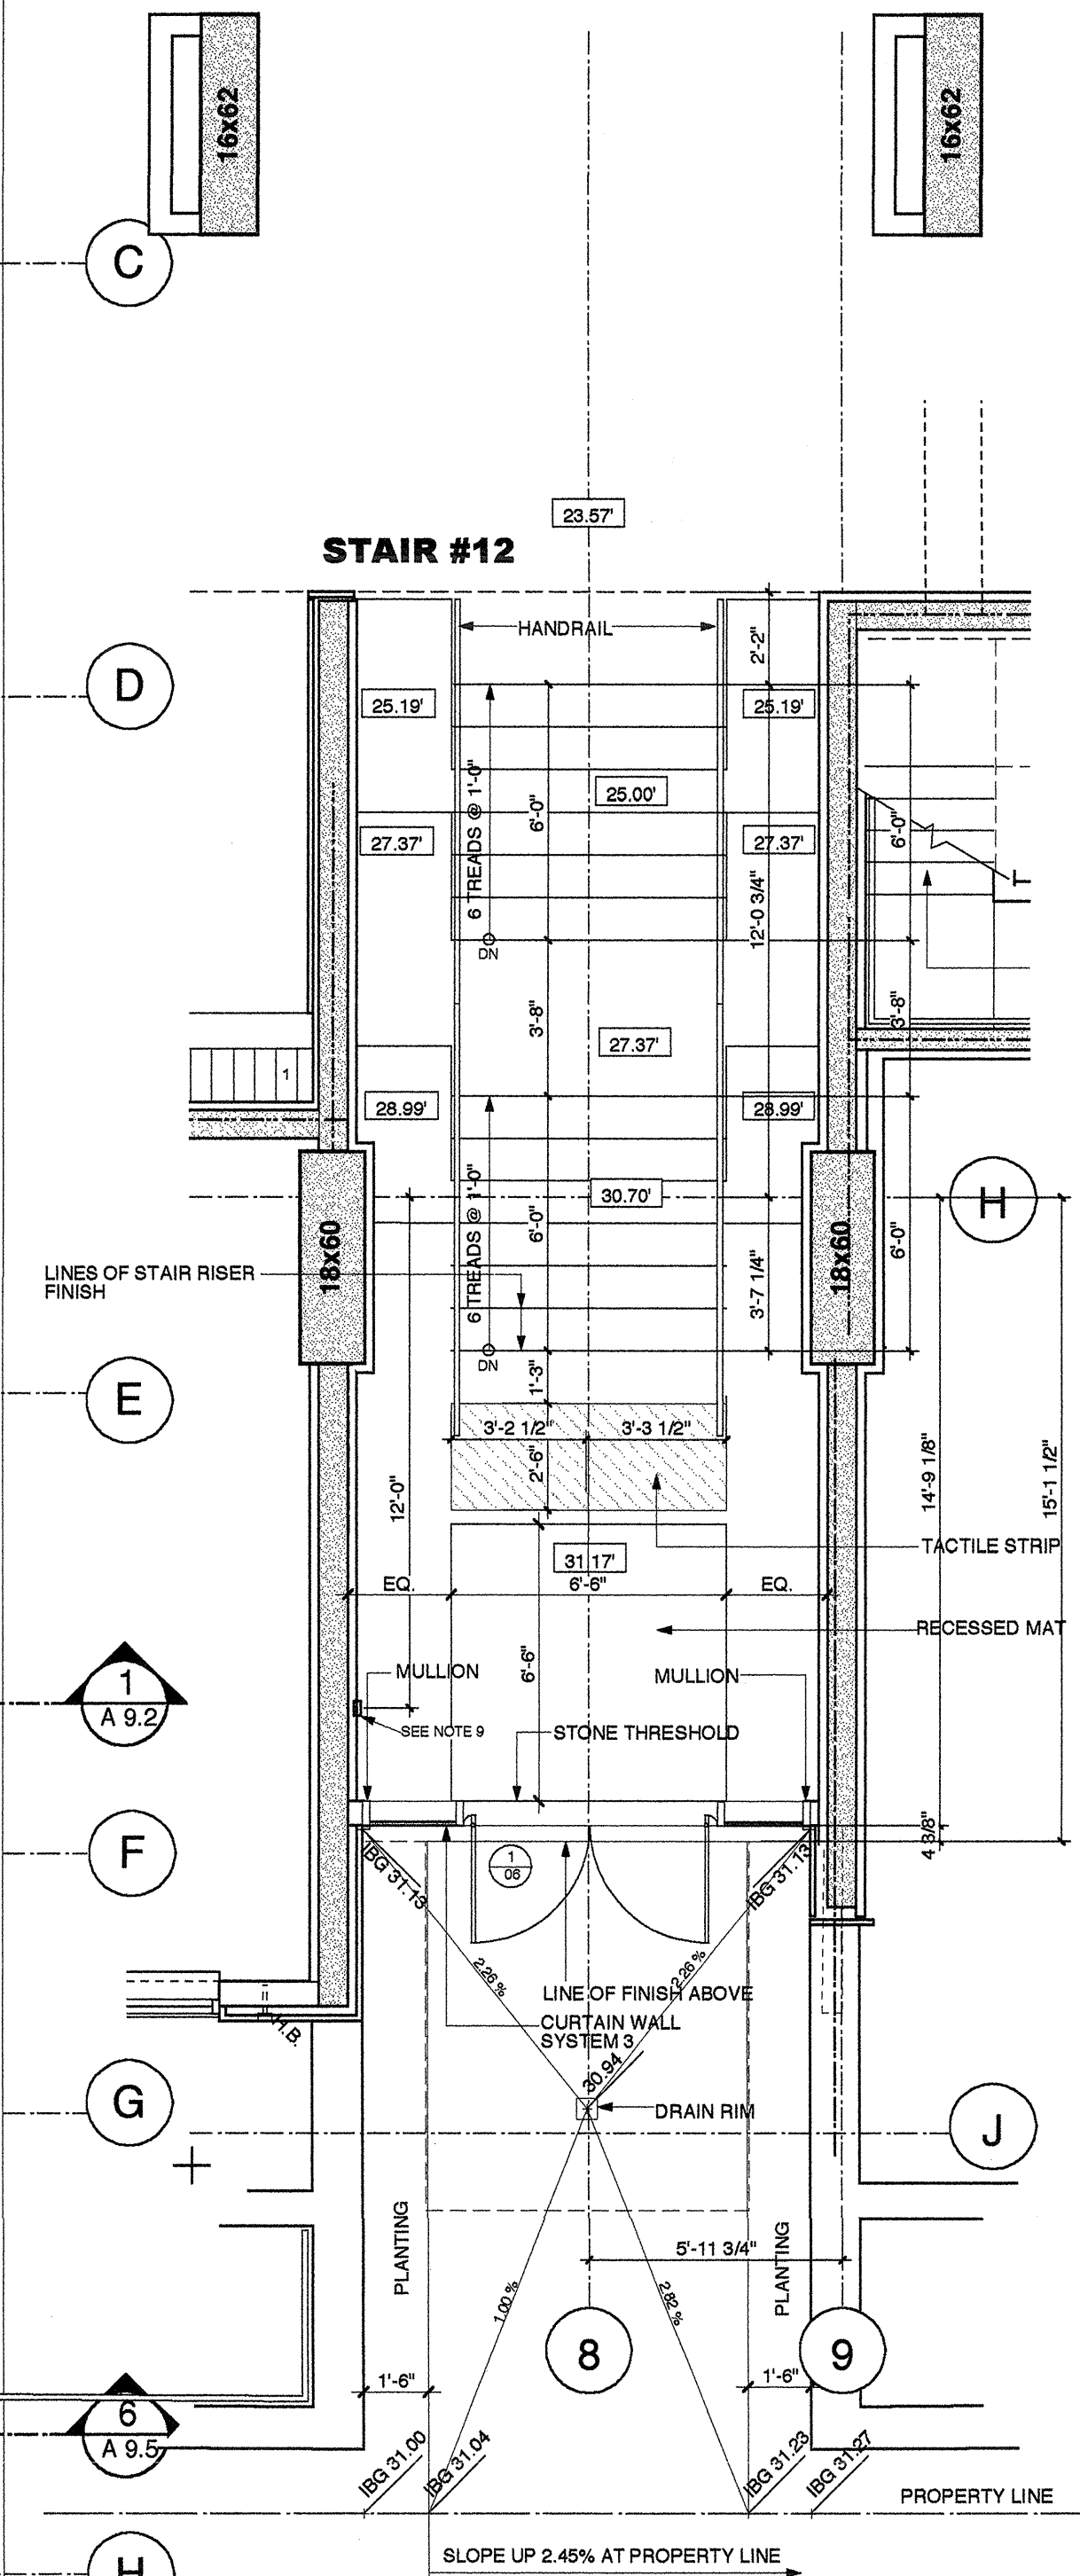

THE DRAWING MUST NOT BE SCALED.

CONTRACT NUMBER: 9913, J2-1.4-1000
FIRST THE PROPERTY OF HANCOCK BRUCKNER ENG + WRIGHT ARCHITECTS
COURTESY OF THE ARCHITECTS

No.	DATE	REVISIONS
1	FEBRUARY 22, 2001	ISSUED FOR BUILDING PERMIT APPLICATION
2	MARCH 7, 2001	ISSUED FOR CONCRETE TENDER
3	MARCH 10, 2001	ISSUED FOR CONCRETE TENDER
4	APRIL 9, 2001	ISSUED FOR CONSTRUCTION TO UNDERPIN OF TOWER LEVEL 1 & TO UNDERPIN OF TOWER LEVEL 1
5	JUNE 15, 2001	ISSUED FOR TENDER AND CONSTRUCTION
6	JULY 25, 2001	DELETING TH 1, 4 & 7 LIFTS AND UPDATING TH 1, 4 & 12 LIFTS
7	AUG 30, 2001	ADDENDUM REVISION
8	SEPT 05, 2001	RE-ISSUED
9	OCT 5, 2001	RE-ISSUED
10	APR. 11, 2003	ISSUED FOR RECORD DRAWING

SEAL:


1000 Albany Street, Vancouver, B.C. V6B 1A6
Tel: (604) 683-4376 Fax: (604) 681-2770

Hancock Bruckner Eng + Wright ARCHITECTS

PROJECT
HARBOR GREEN TOWER 2B
1233 W. CORDERO ST.

TITLE
TOWER LVL 1

JOB NO: 9913
DATE: FEBRUARY 15, 2001.
SCALE: 1/8" = 1' - 0"
DRAWN: TKP, RJC
CHECKED: AW
REV. NO.:
THIS DRAWING SUPERSEDES ALL ISSUES BEARING PREVIOUS REVISION NUMBER.
SHEET NO.:
A2.4
FILE NAME: 9913_A2-1.4-1000
DATE LAST REVISED: FEB. 25, 2003

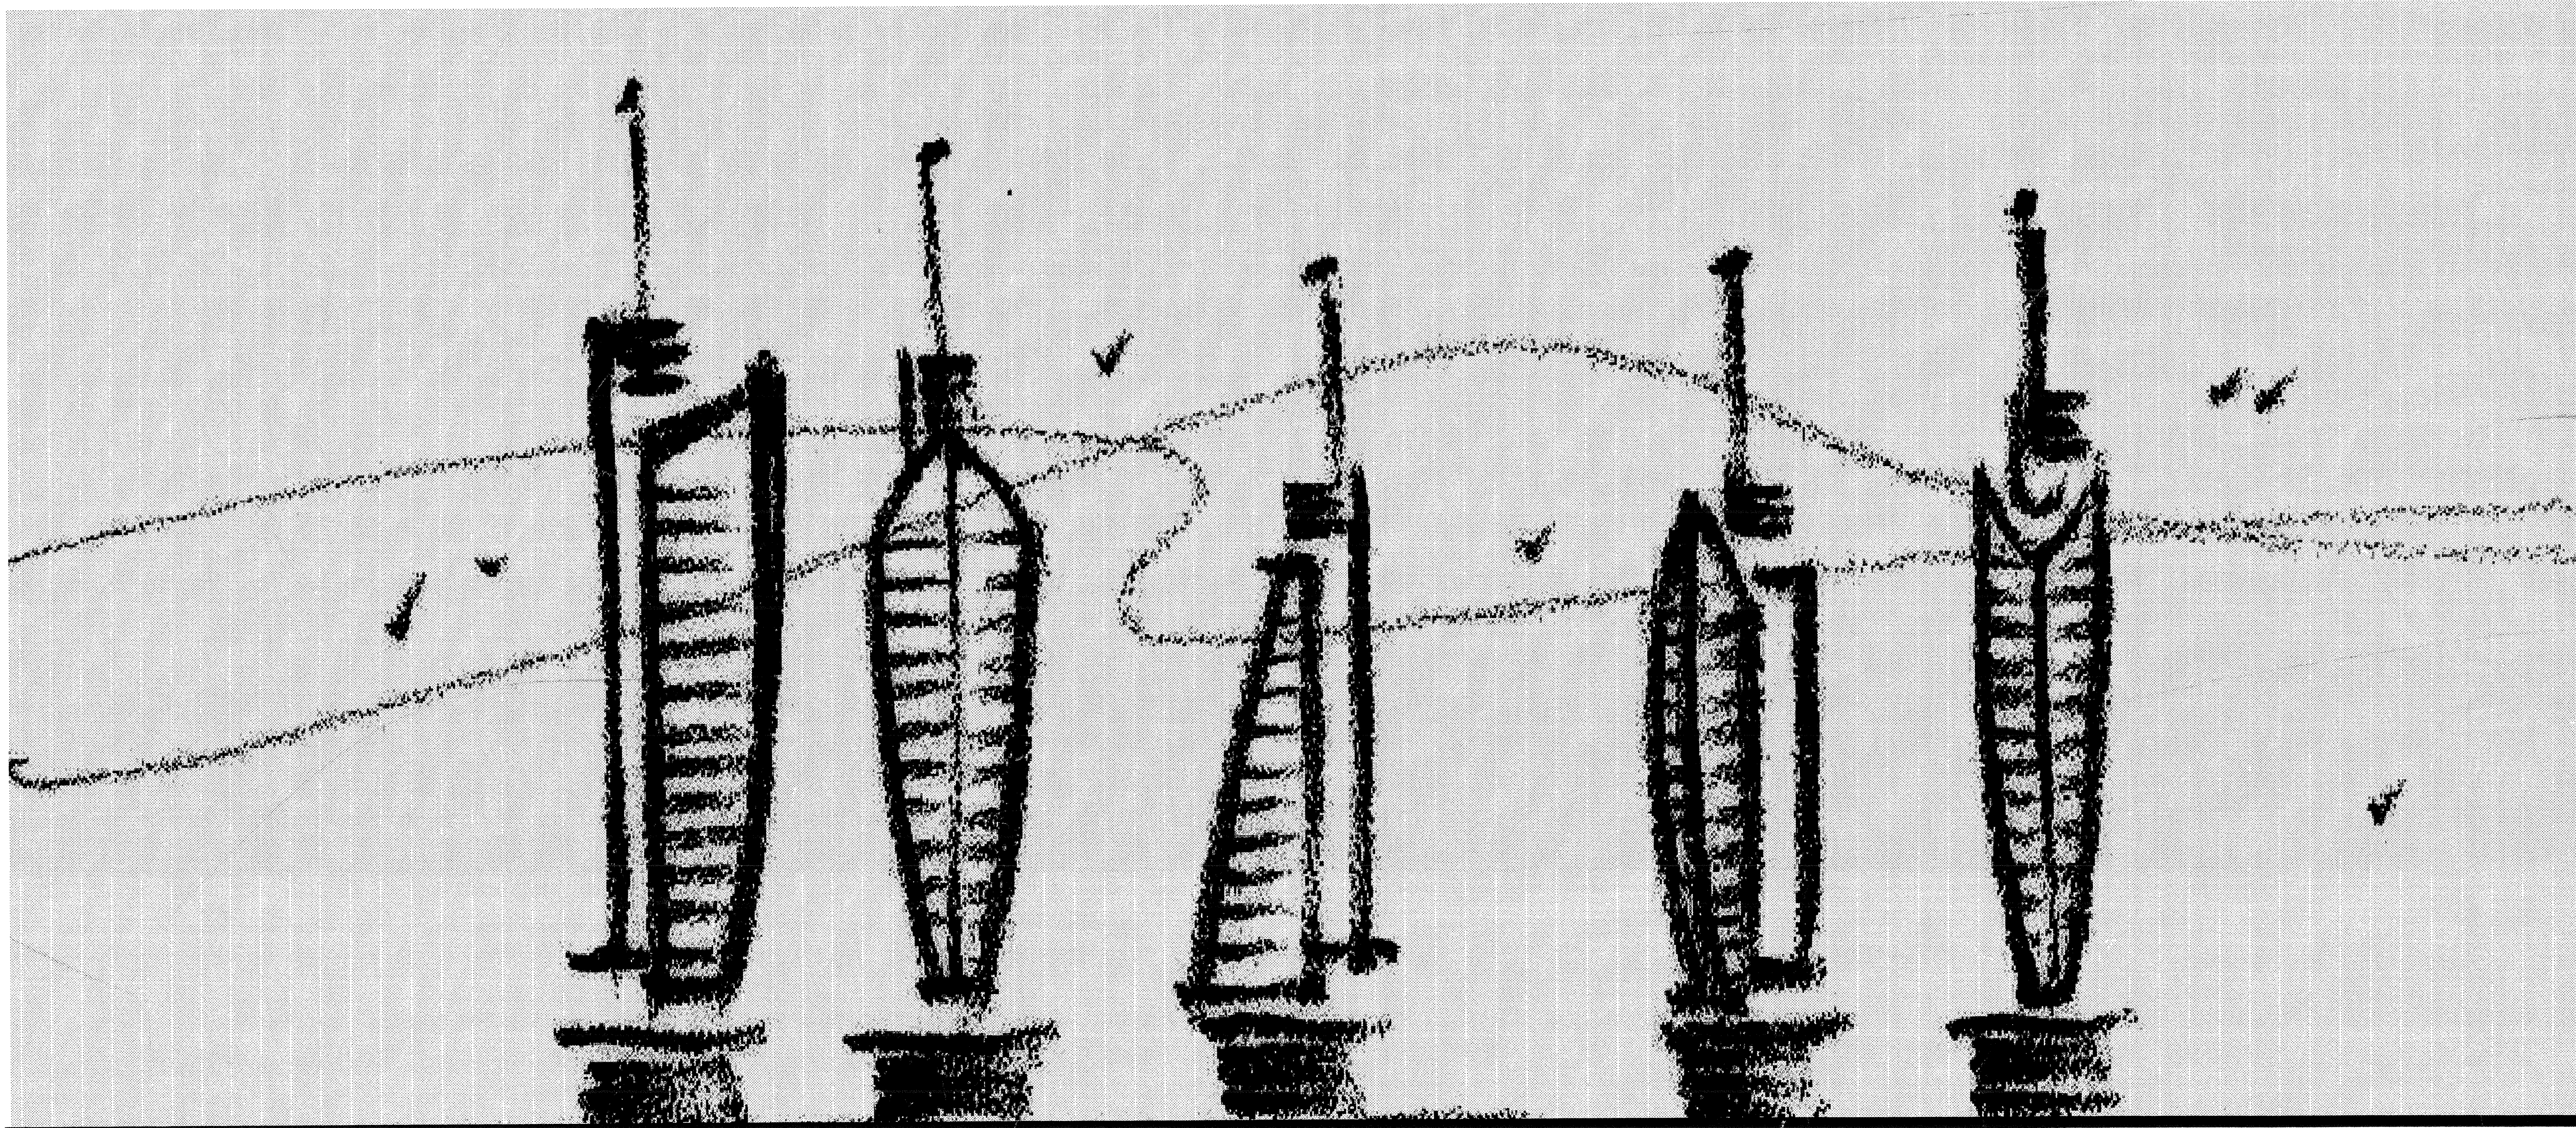

carina

Coal Harbour Property Partnership

Interior Design

DRAWING LIST

- ID 0.0

COVER SHEET
1. PLANS
- ID 1.1

PARKADE LEVELS 3/2/1 & TYPICAL ELEVATOR LOBBIES,
& LEVEL 3 CHILD PLAY PLANS
- ID 1.2

LEVEL 1 PLAN (PUBLIC AREA)
- ID 1.3

LEVEL 2 PLAN (PUBLIC AREA)
2. ELEVATIONS
- ID 2.1

LEVEL 3 CHILD PLAY & TYPICAL ELEVATOR LOBBY ELEVATIONS
- ID 2.2

LEVEL 1 ELEVATIONS
(MAIN LOBBY / CORDOVA ST. ENTRY / LOUNGE / CORRIDOR)
- ID 2.3

LEVEL 1 ELEVATIONS
(ELEV.LOBBY / MEETING / MULTI-MEDIA / MAIL / WASHROOM)
- ID 2.4

LEVEL 2 ELEVATIONS
(SWIMMING POOL AREA / ELEV.LOBBY / CORRIDORS / STAIRS)
- ID 2.5

LEVEL 2 ELEVATIONS
(AMENITY AREA / CHANGE ROOM / LOCKER / SHOWER)
3. REFLECTED CEILING PLANS
- ID 3.1

PARKADE LEVELS 3/2/1 & TYPICAL ELEVATOR LOBBIES,
& LEVEL 3 CHILD PLAY REFLECTED CEILING PLANS
- ID 3.2

LEVEL 1 REFLECTED CEILING PLAN (PUBLIC AREA)
- ID 3.3

LEVEL 2 REFLECTED CEILING PLAN (PUBLIC AREA)

SEAL:

THE DRAWING MUST NOT BE SCALED.
ALL DIMENSIONS MUST BE CHECKED AND VERIFIED BY THE
CONTRACTOR BEFORE CONSTRUCTION.
COPYRIGHT RESERVED. THIS DRAWING AND DESIGN SHALL BE
THE PROPERTY OF THE ARCHITECTS AND SHALL NOT BE USED WITHOUT THE ARCHITECTS'
WRITTEN CONSENT.

No.	DATE	REVISIONS
1.	JAN. 10, 2002	ISSUED FOR APPROVAL
2.	FEB. 11, 2002	RE-ISSUED
3.	MAR. 1, 2002	ISSUED FOR CONSTRUCTION

Hancock
Brückner
Eng + Wright
ARCHITECTS
1650 Alberni Street Vancouver, B.C. V6G 1A6
Tel: (604) 683-4376 Fax: (604) 681-2770

PROJECT
HARBOUR GREEN 2B
1233 W.CORDOVA ST.

TITLE
COVER SHEET


JOB NO.: 9913
DATE: JAN.10, 2002
SCALE:
DRAWN: CM
CHECKED:
REV. NO.:

THIS DRAWING SUPERSEDES ALL ISSUES
BEARING PREVIOUS REVISION NUMBERS.


SHEET NO.:

ID 0.0


FILE NAME: 9913_ID_COVER SHEET
DATE LAST REVISED: MAR.1, 2002

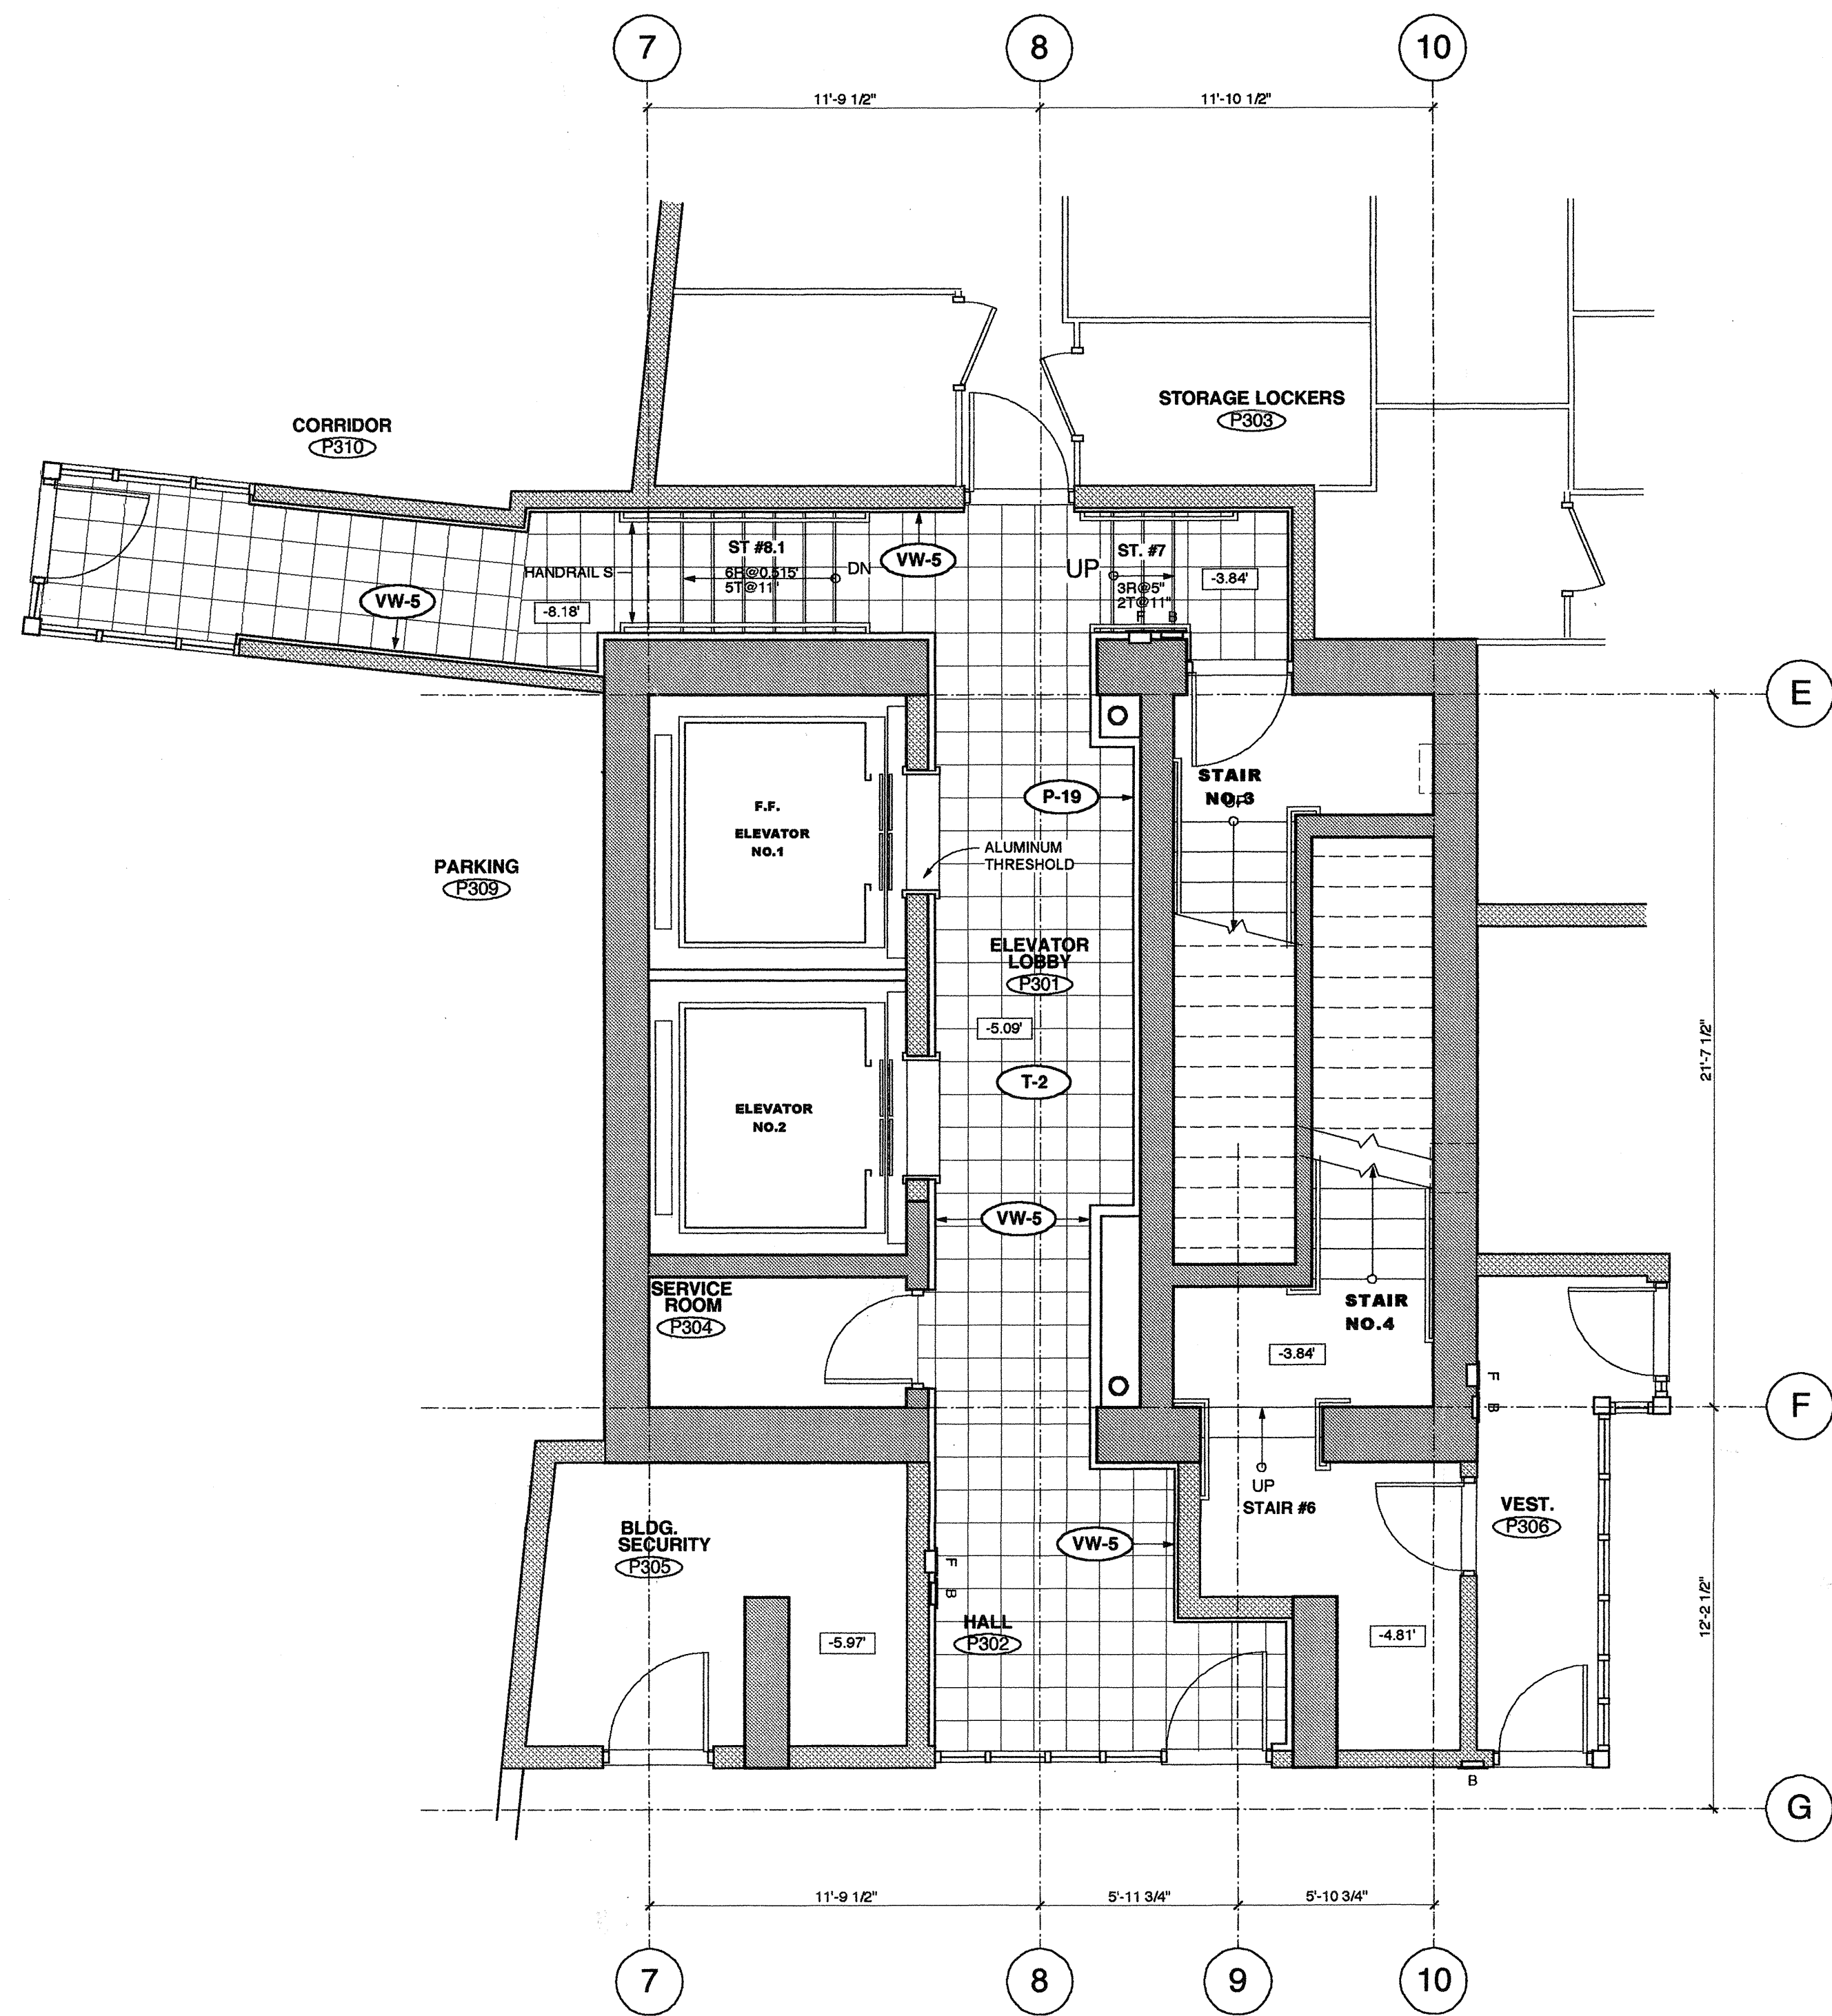


1 PARKADE LEVEL 3 ELEVATOR LOBBY PLAN

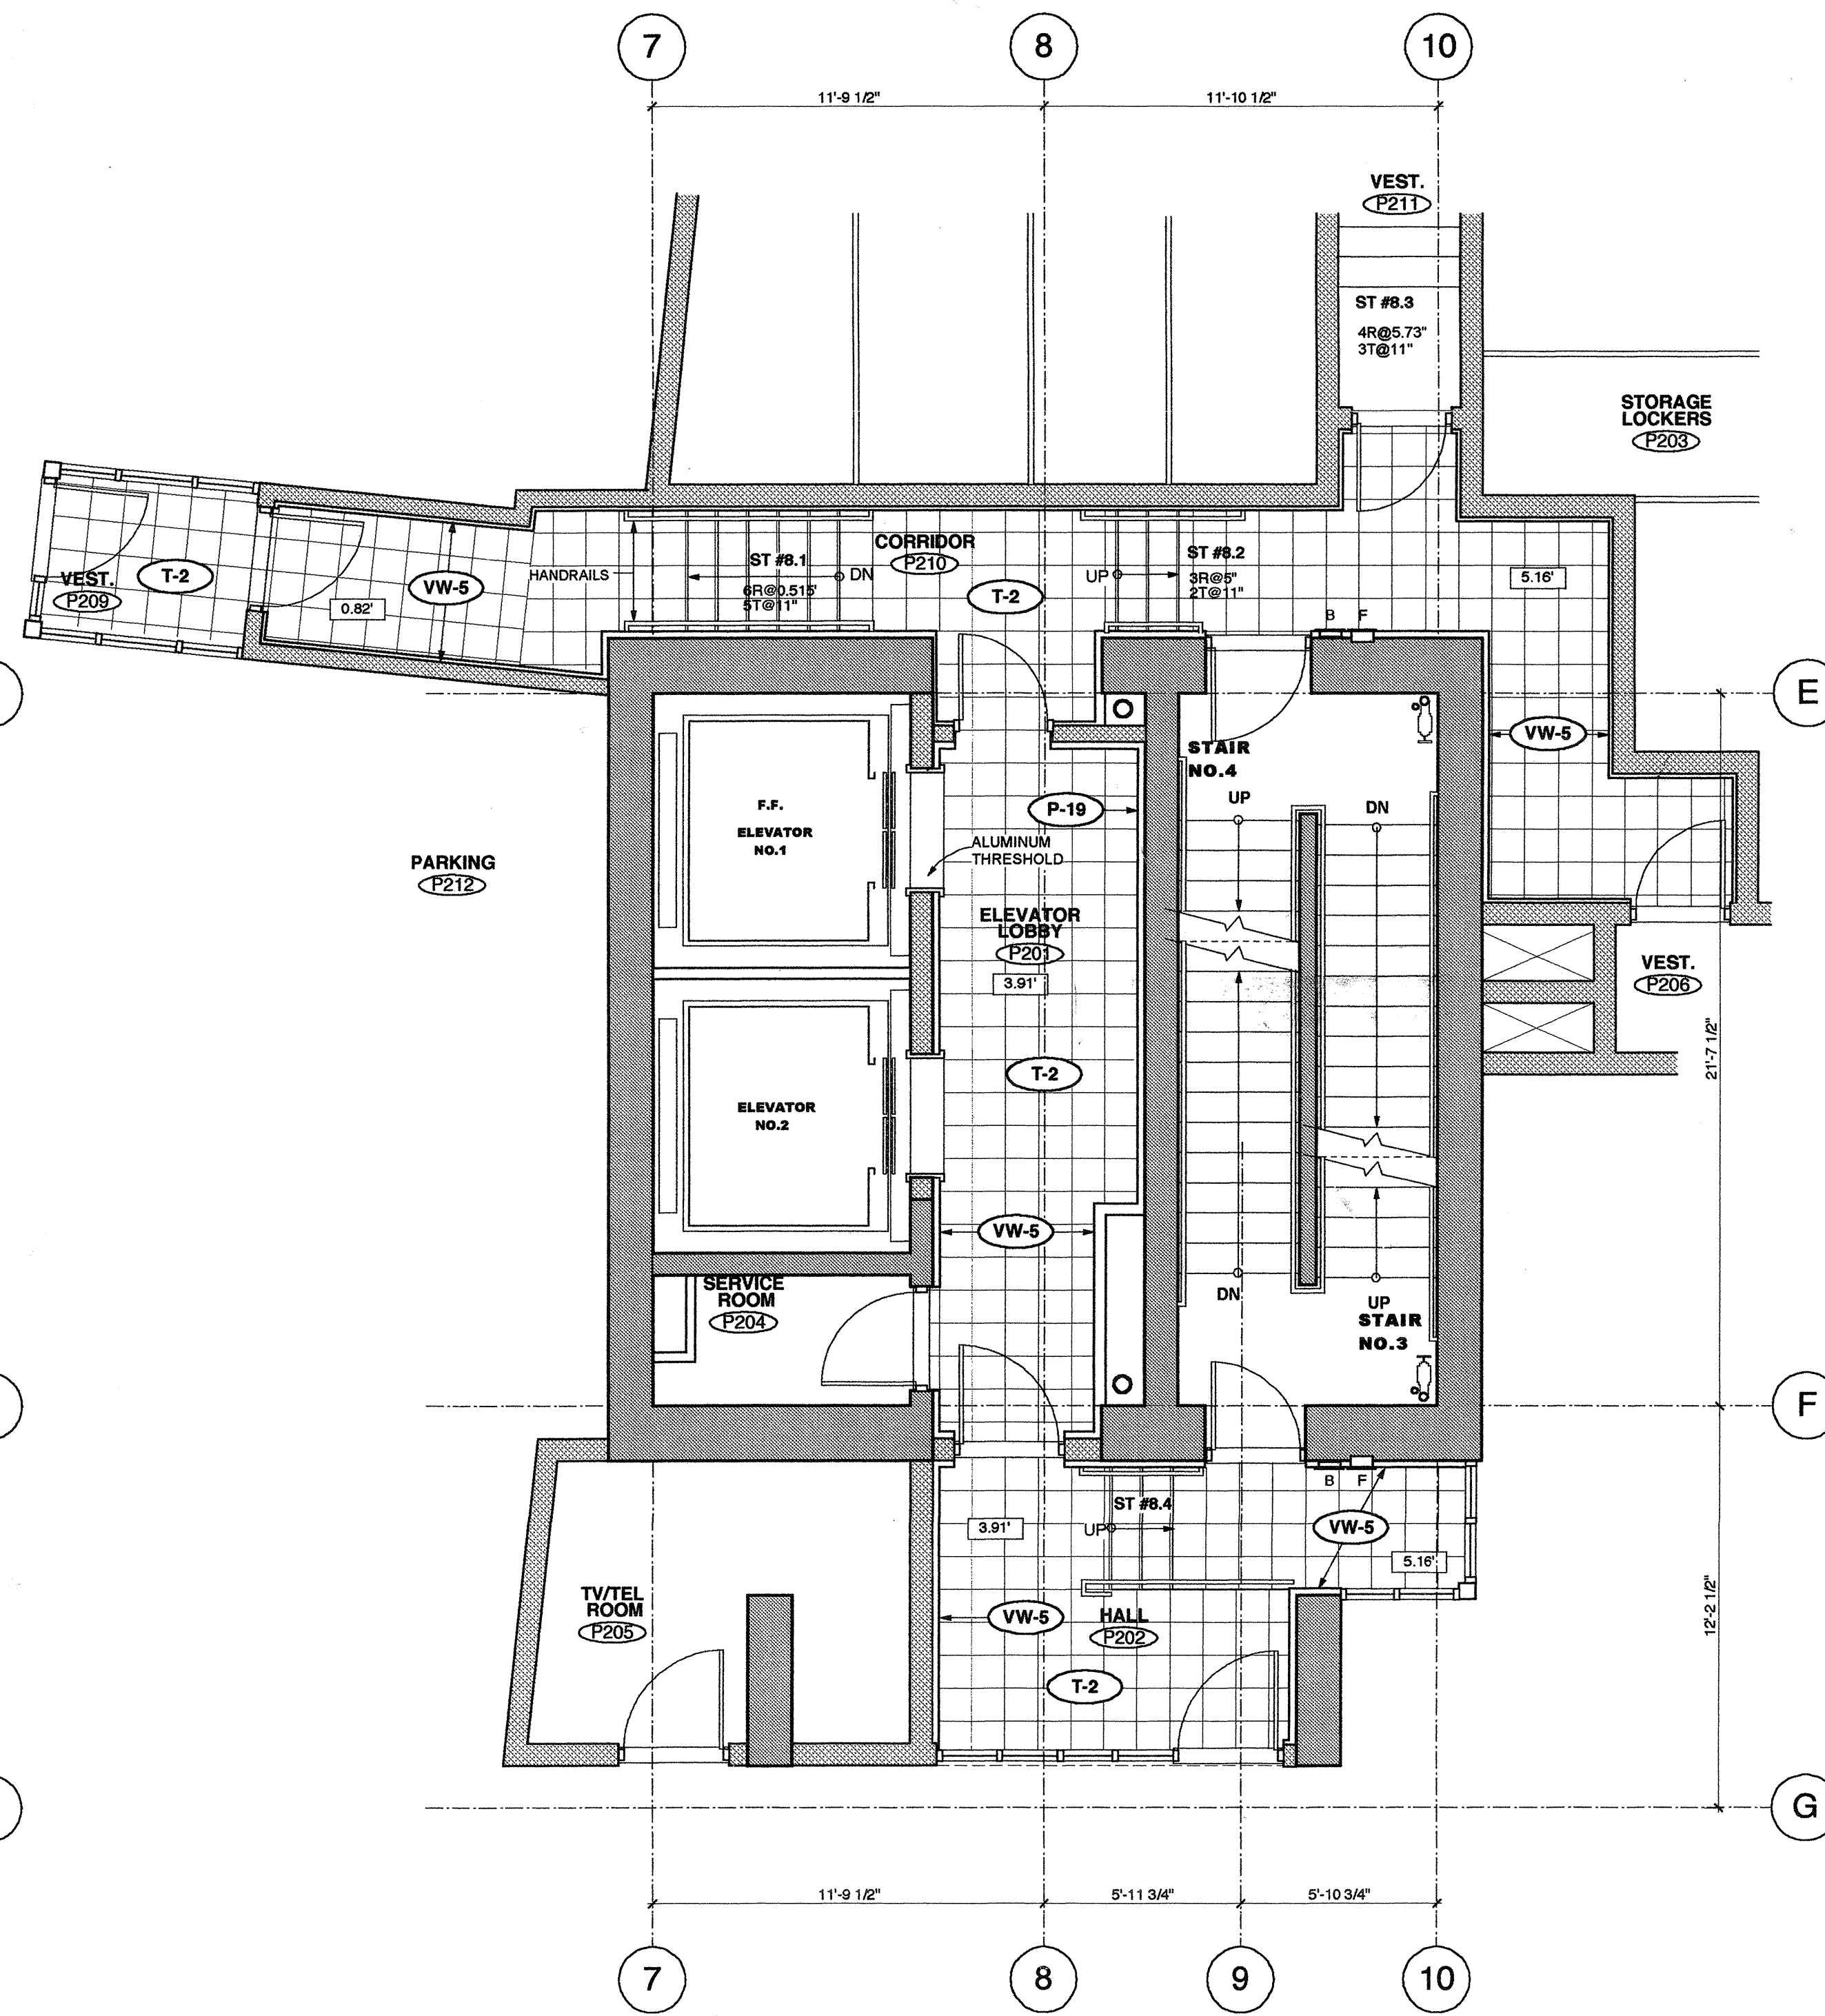


2 PARKADE LEVEL 2 ELEVATOR LOBBY PLAN

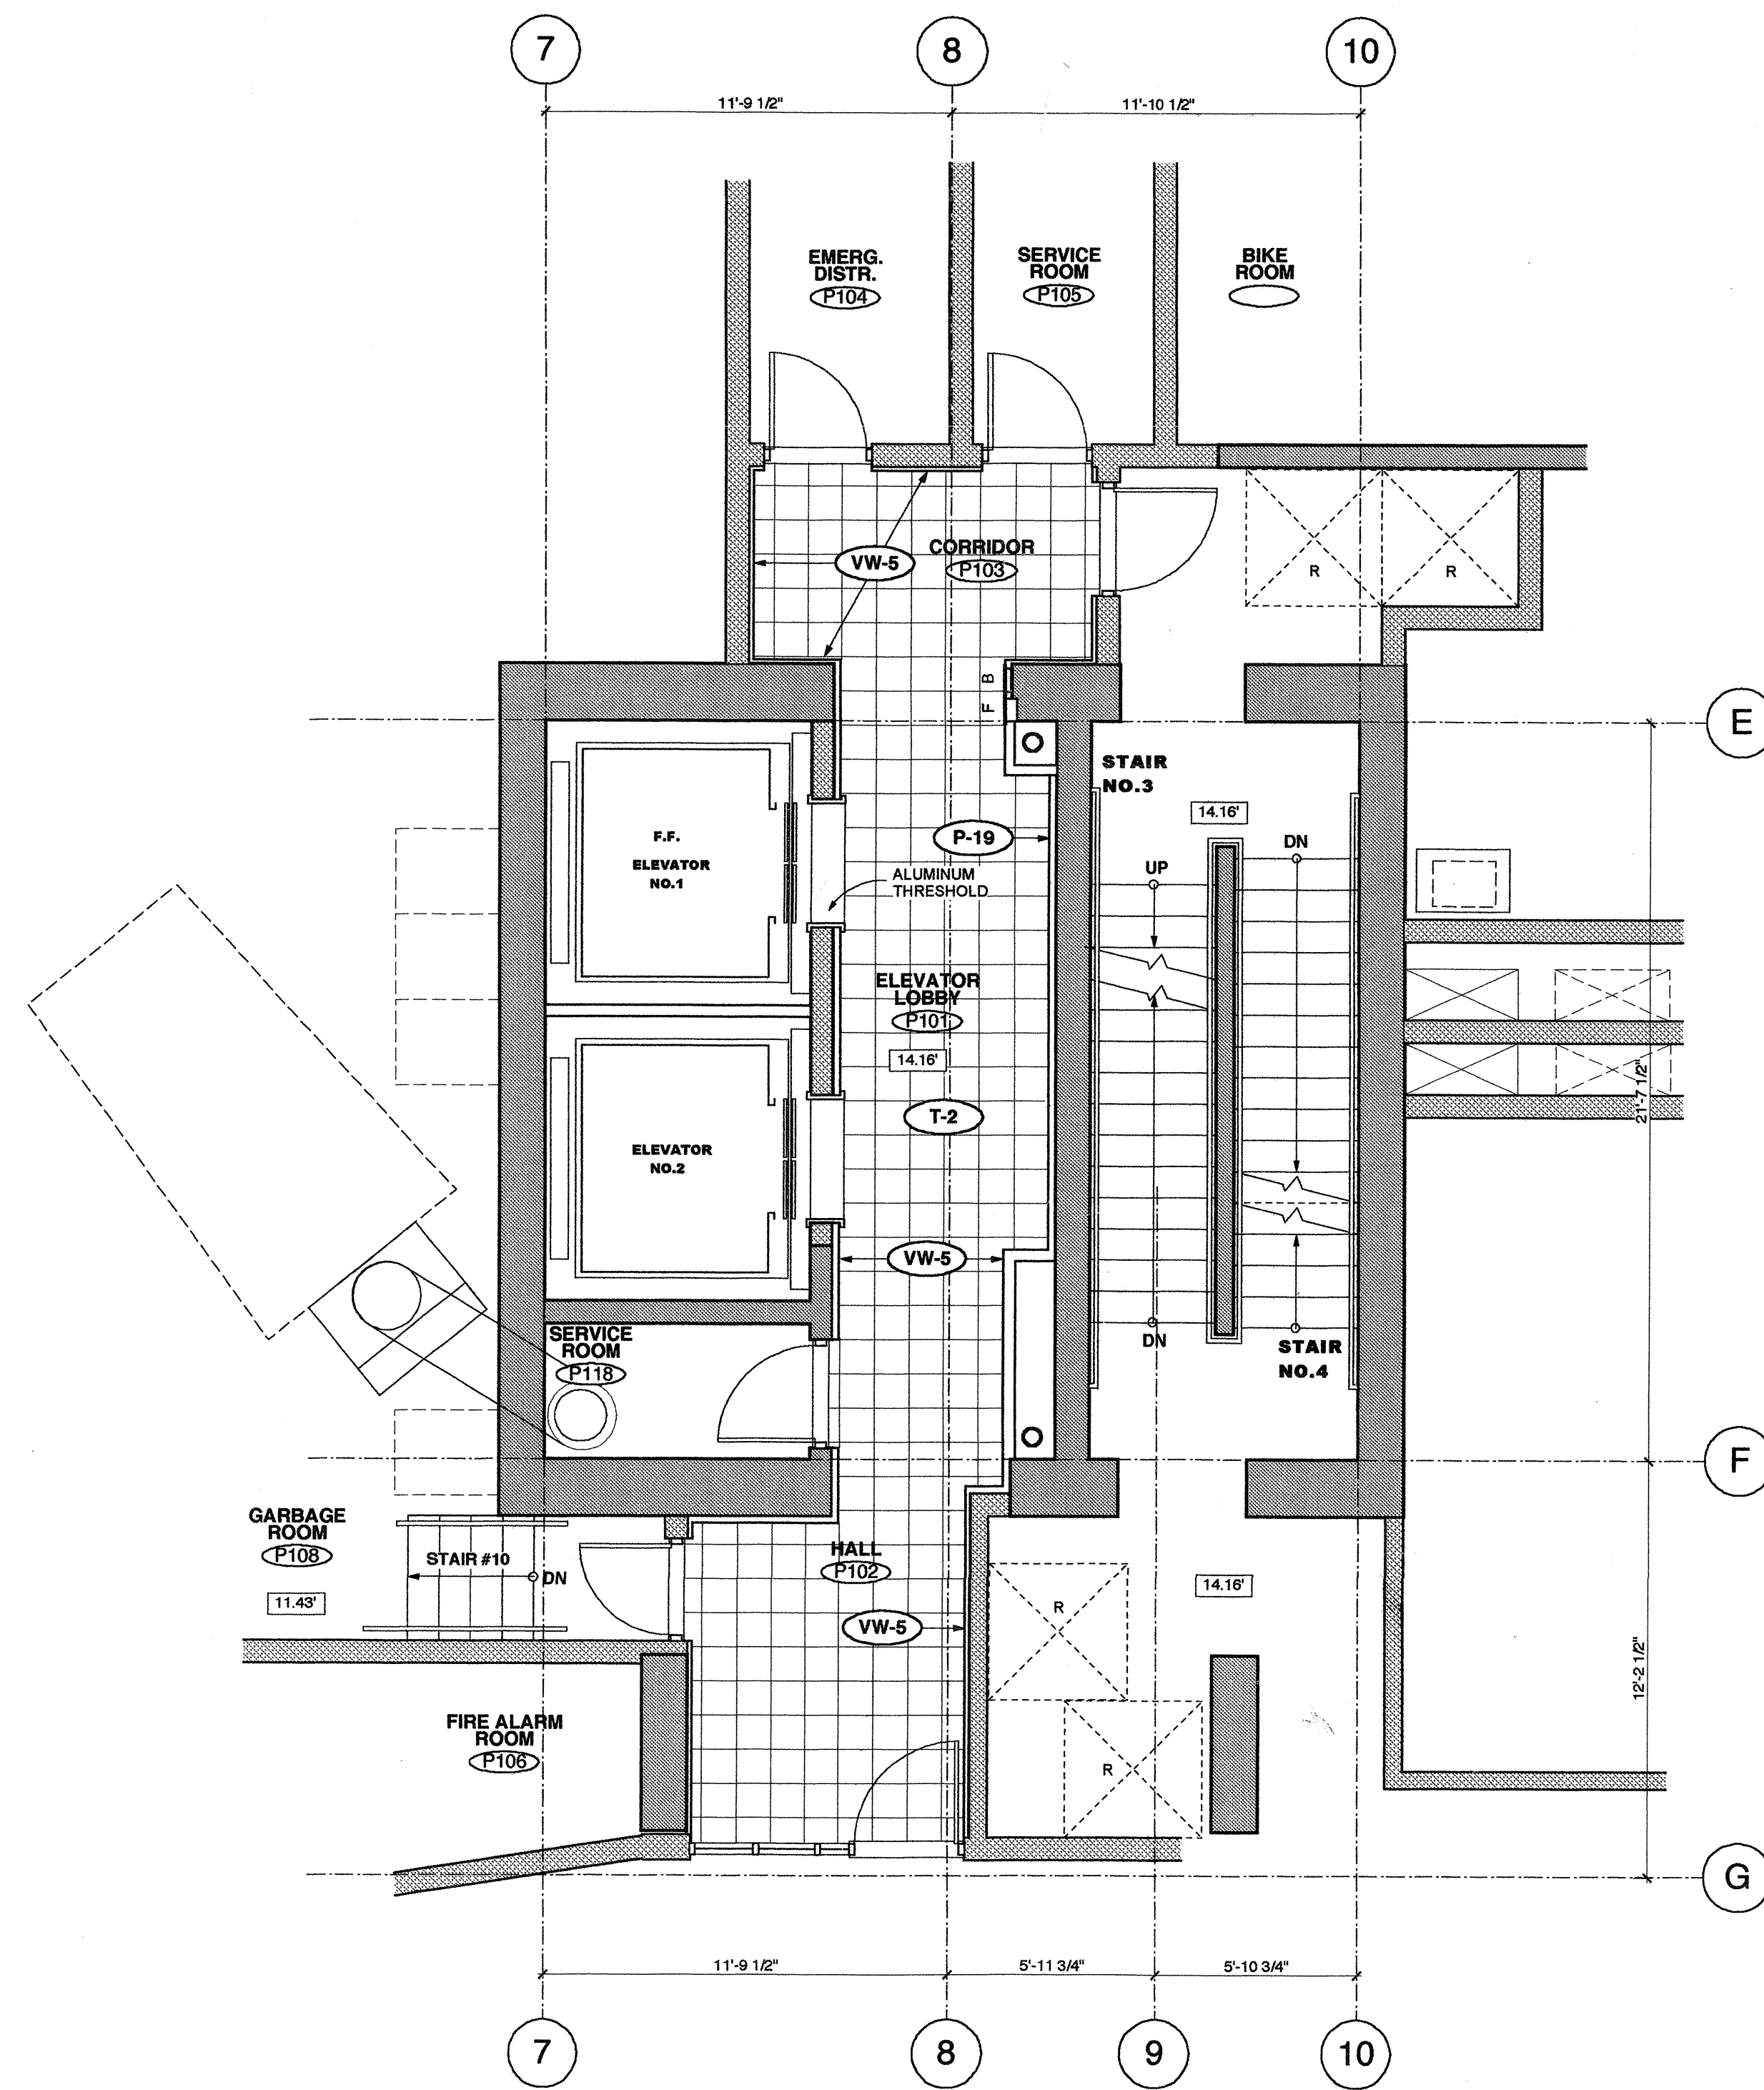

3 PARKADE LEVEL 1 ELEVATOR LOBBY PLAN

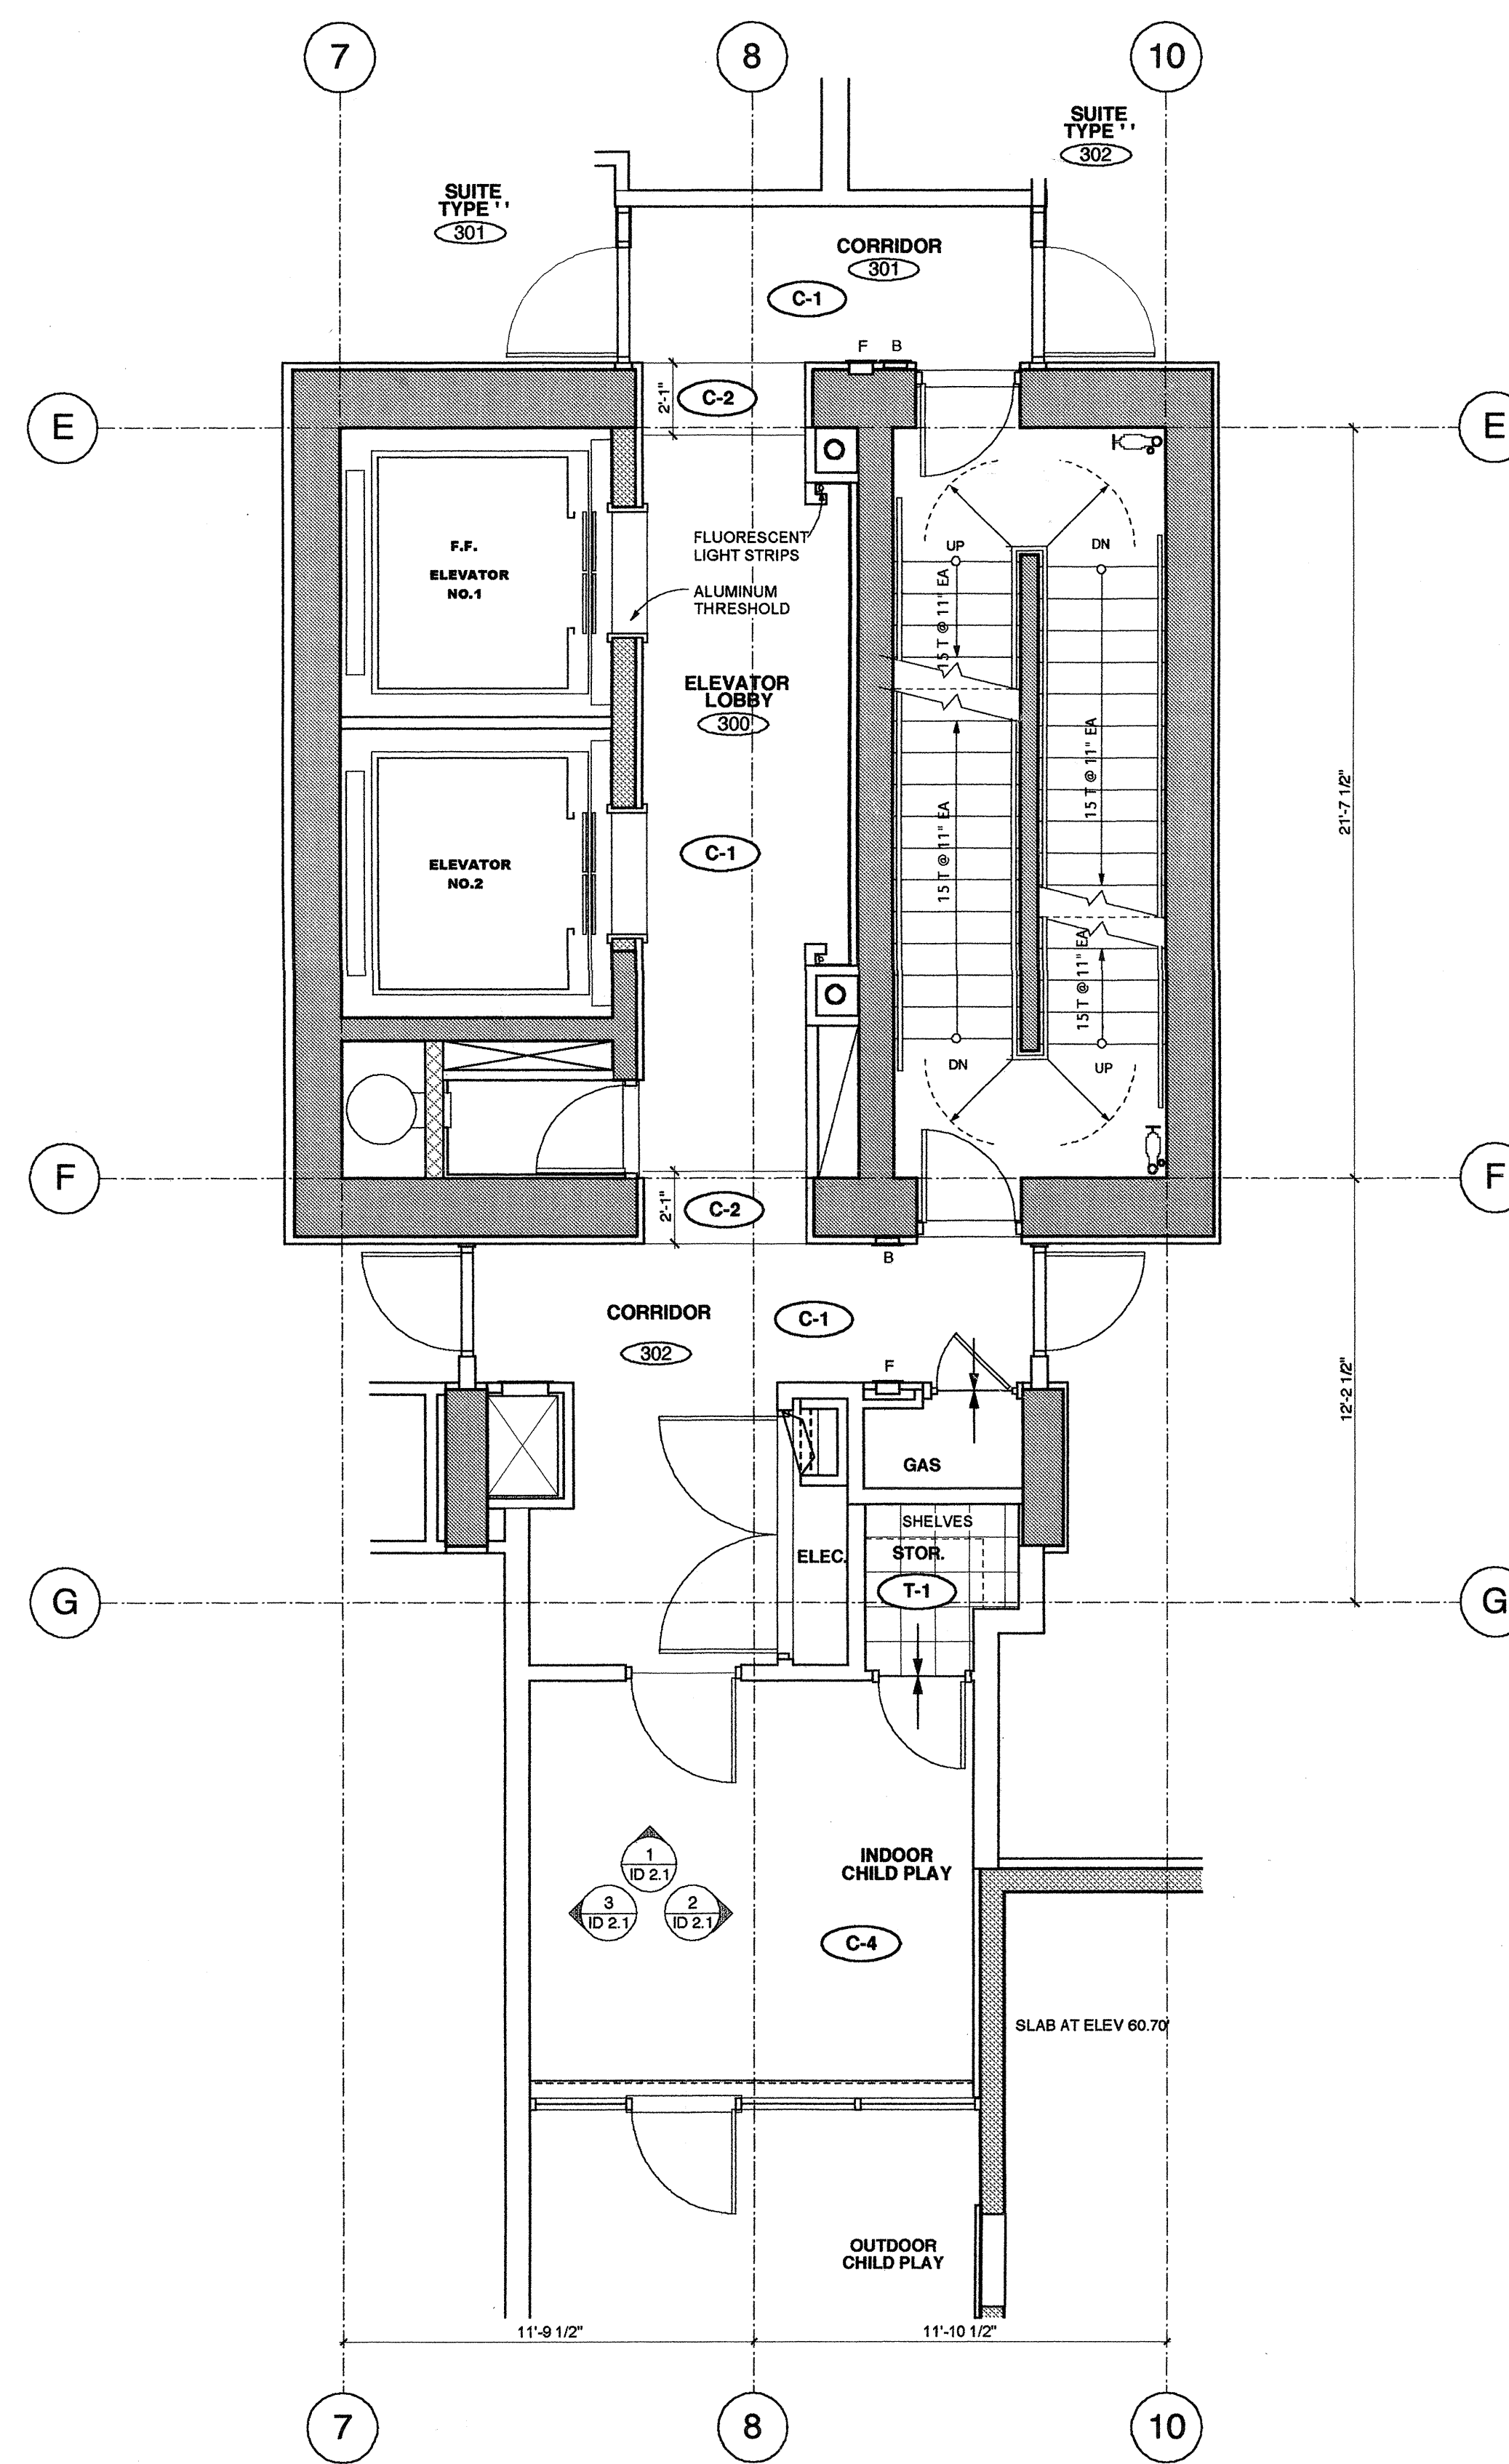

4 LEVEL 3 CHILD PLAY PLAN

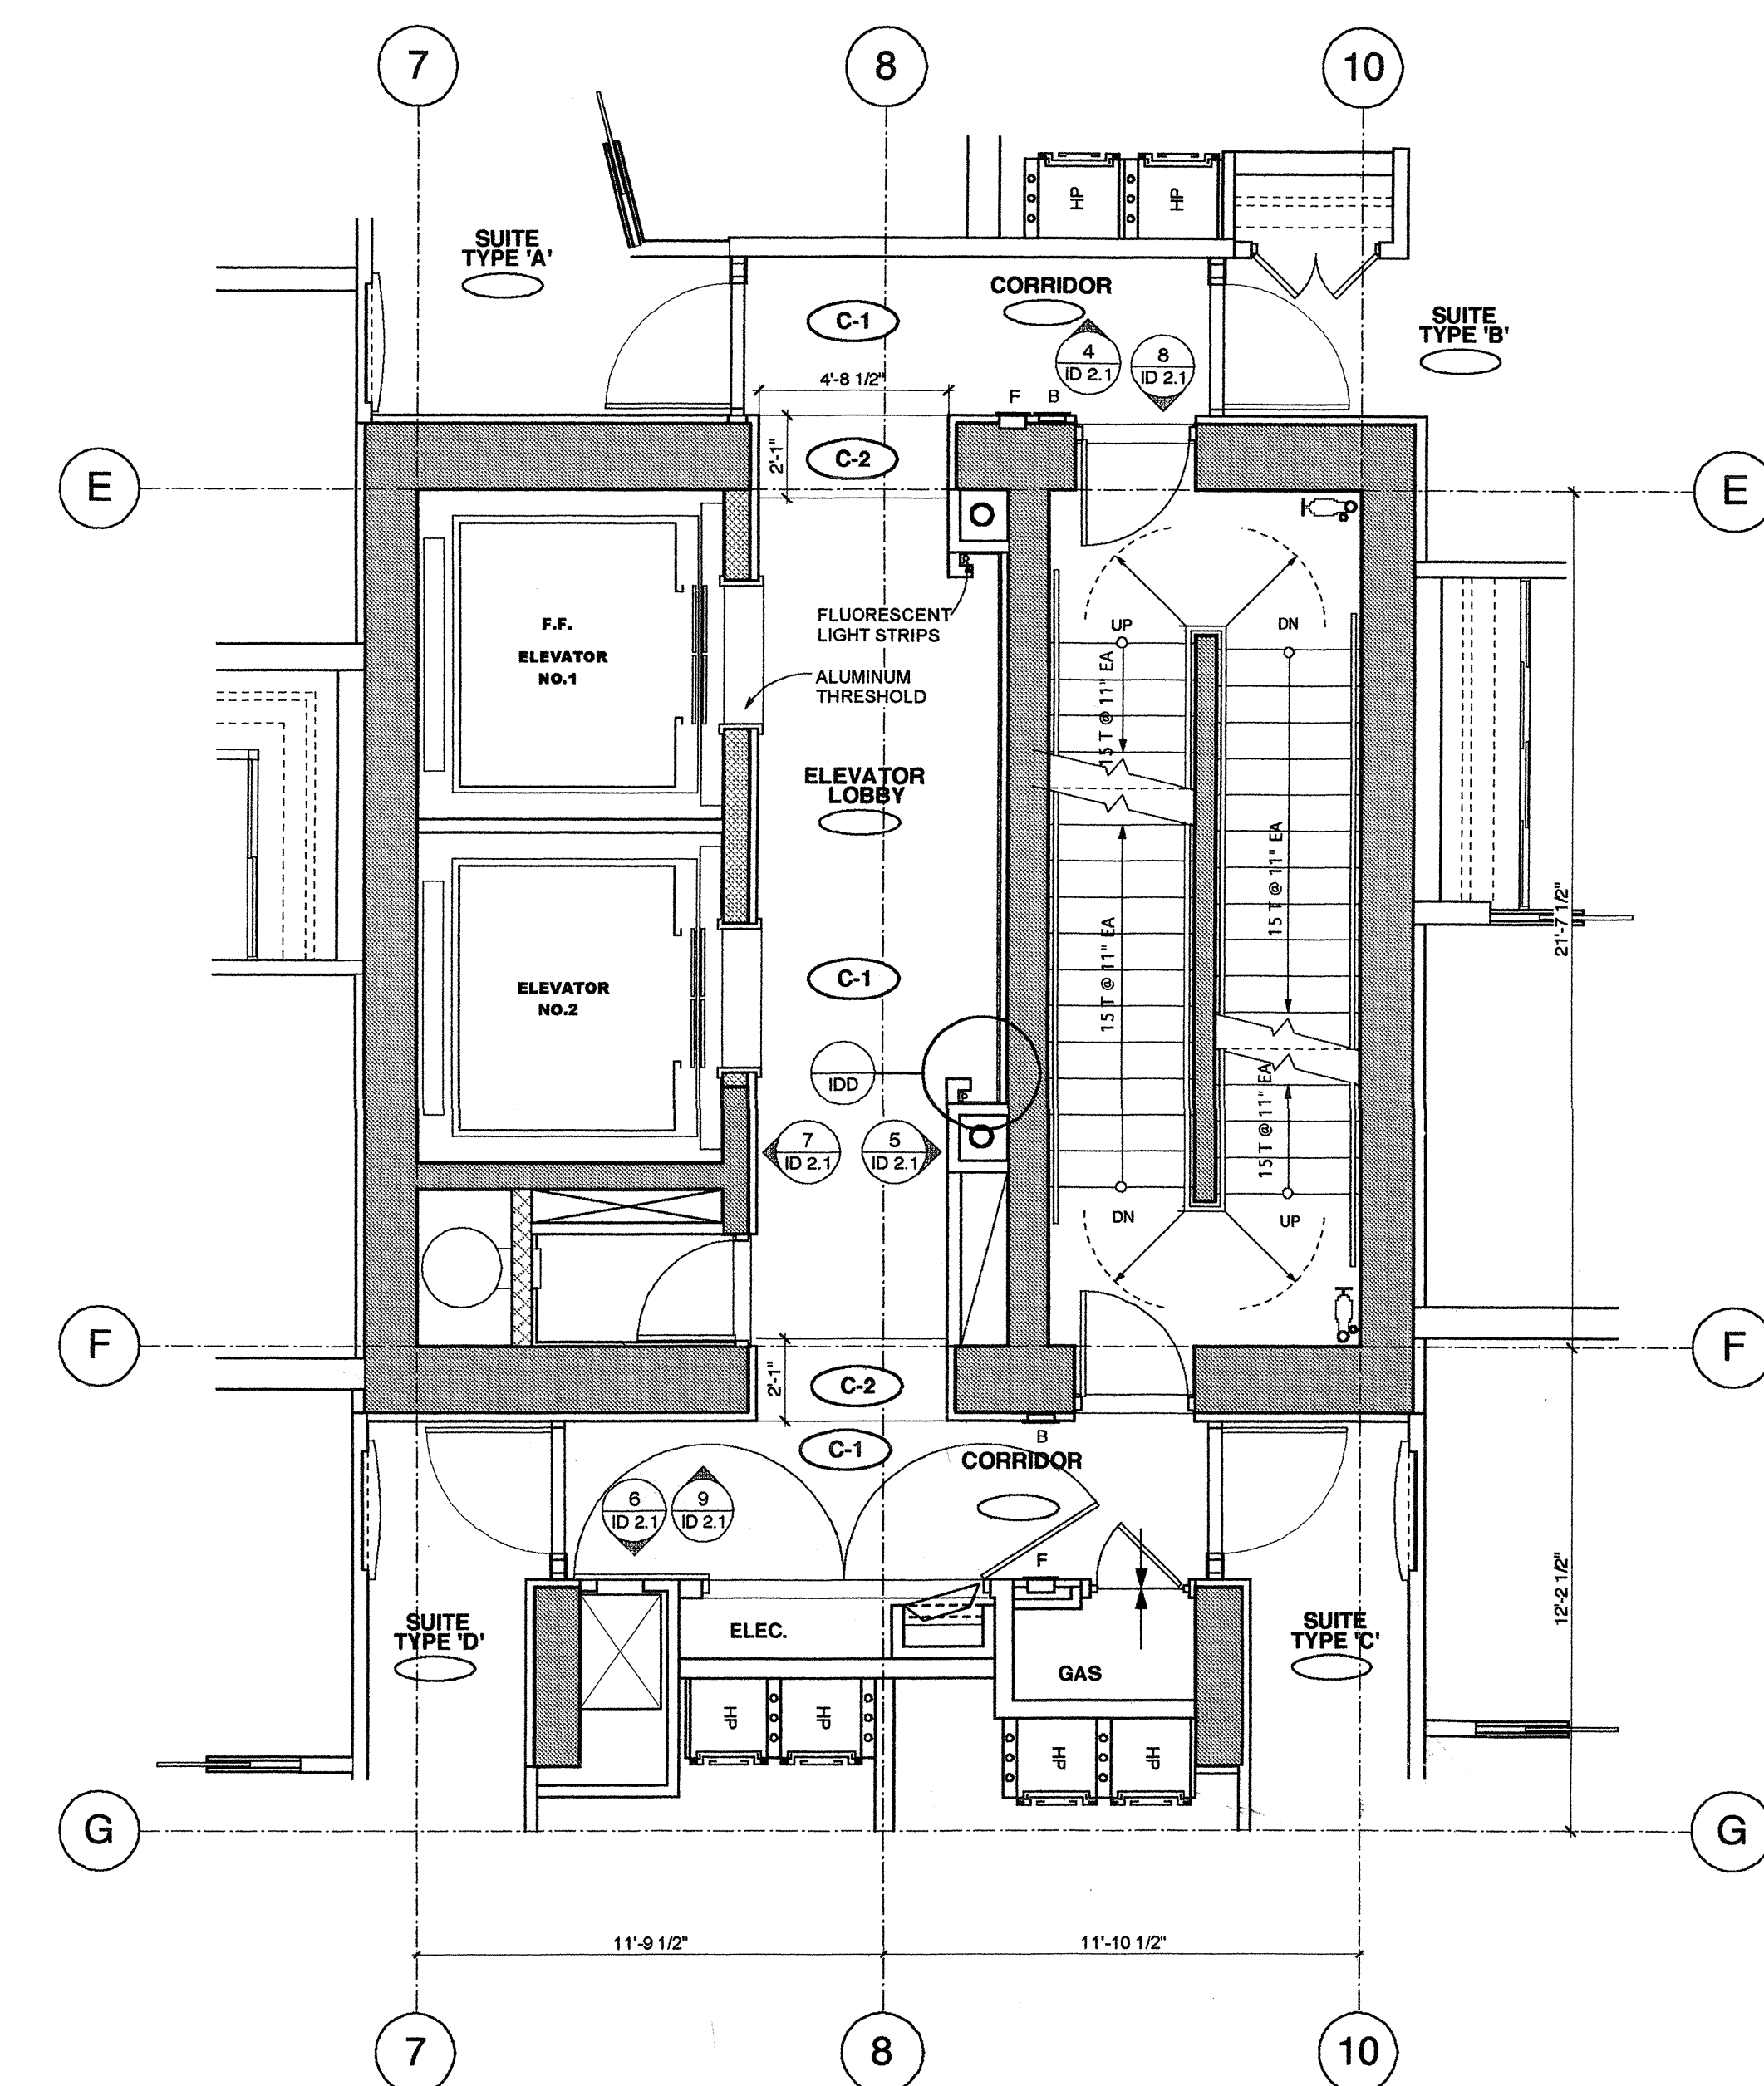

5 TYPICAL ELEVATOR LOBBY & CORRIDOR PLAN

- NOTES
1. FIRE COMMUNICATIONS SYSTEM
 2. FIRE ALARM BREAKGLASS

THE DRAWING MUST NOT BE SCALED.
ALL DIMENSIONS MUST BE CHECKED AND VERIFIED BY THE
CONTRACTOR BEFORE CONSTRUCTION.
COPYRIGHT RESERVED. THIS DRAWING AND DESIGN IS AT ALL
TIMES THE PROPERTY OF HANCOCK BRUCKNER ENG + WRIGHT
ARCHITECTS. IT SHALL REMAIN THE PROPERTY OF THE ARCHITECTS
WITHOUT COMMENT.

No.	DATE	REVISIONS
1.	JAN. 10, 2002	ISSUED FOR APPROVAL
2.	FEB. 11, 2002	RE-ISSUED
3.	MAR. 1, 2002	ISSUED FOR CONSTRUCTION

Hancock
Bruckner
Eng + Wright
ARCHITECTS
1020 Alameda Street Vancouver, B.C. V6G 1A6
Tel: (604) 682-4516 Fax: (604) 681-2770

PROJECT
HARBOR GREEN 2B
1233 W.CORDOVA ST.

TITLE
PARKADE LEVELS 3/2/1
& TYPICAL ELEVATOR LOBBIES
& LEVEL 3 CHILD PLAY
PLANS

JOB NO: 9913
DATE: JAN. 8, 2002
SCALE: 1/4" = 1' - 0"
DRAWN: CM
CHECKED:
REV. NO:

THIS DRAWING SUPERSEDES ALL ISSUES
BEARING PREVIOUS REVISION NUMBERS.

SHEET NO:

ID 1.1
FILE NAME: 9913_2_1_183_1_P13
DATE LAST REVISED: MAR. 1, 2002



NOTES
1. FIRE COMMUNICATIONS SYSTEM
2. FIRE ALARM BREAKGLASS

SEAL:

THE DRAWING MUST NOT BE SCALED.
ALL DIMENSIONS MUST BE CHECKED AND VERIFIED BY THE
CONTRACTOR BEFORE CONSTRUCTION.
COPYRIGHT RESERVED. THIS DRAWING AND DESIGN IS AT ALL
TIMES THE PROPERTY OF HANCOCK BRUCKNER ENG + WRIGHT
ARCHITECTS AND MUST BE USED WITHOUT THE ARCHITECT'S
WRITTEN CONSENT.

NO.	DATE	REVISIONS
1.	OCT. 5, 2001	ISSUED FOR REVIEW
2.	OCT. 23, 2001	ISSUED FOR GENERAL REVISION
3.	JAN. 10, 2002	ISSUED FOR APPROVAL
4.	FEB. 11, 2002	RE-ISSUED
5.	MAR. 1, 2002	ISSUED FOR CONSTRUCTION

Hancock Bruckner
Eng + Wright
ARCHITECTS

1800 Abbott Road Vancouver, B.C. V6G 1A6
Tel: (604) 683-4378 Fax: (604) 681-2770

PROJECT
HARBOR GREEN 2B
1233 W. CORDOVA ST.

TITLE
LEVEL 1 PLAN

JOB NO.: 9913
DATE: SEPT. 28, 2001
SCALE: 1/4" = 1' - 0"
DRAWN: CM
CHECKED:
REV. NO.:

THIS DRAWING SUPERSEDES ALL ISSUES
BEARING PREVIOUS REVISION NUMBERS.

SHEET NO.:
ID 1.2

FILE NAME: 9913_PS-1&L1_PLAN&RCP
DATE LAST REVISED: MAR. 1, 2002



- NOTES
- 1. FIRE COMMUNICATIONS SYSTEM
 - 2. FIRE ALARM BREAKGLASS
 - 3. 1/2" 1/2" RECESSED HOLE EBB

SEAL:

No.	DATE	REVISIONS
1.	JAN. 10, 2002	ISSUED FOR APPROVAL
2.	FEB. 11, 2002	RE-ISSUED
3.	MAR. 1, 2002	ISSUED FOR CONSTRUCTION

Hancock
Bruckner
Eng + Wright
ARCHITECTS

1560 Albert Street Vancouver, B.C. V6G 1A6
Tel: (604) 689-4576 Fax: (604) 681-4770

PROJECT
HARBOUR GREEN 2B
1233 W.CORDOVA ST.

TITLE
LEVEL 2 PLAN


JOB NO: 9913
DATE: NOV. 5, 2001
SCALE: 1/4" = 1' - 0"
DRAWN: CM
CHECKED:
REV. NO:

THIS DRAWING SUPERSEDES ALL ISSUES
BEARING PREVIOUS REVISION NUMBER


SHEET NO.:

ID 1.3


9913.D1.3A3.3.L2
DATE LAST REVISED: MAR. 1, 2002

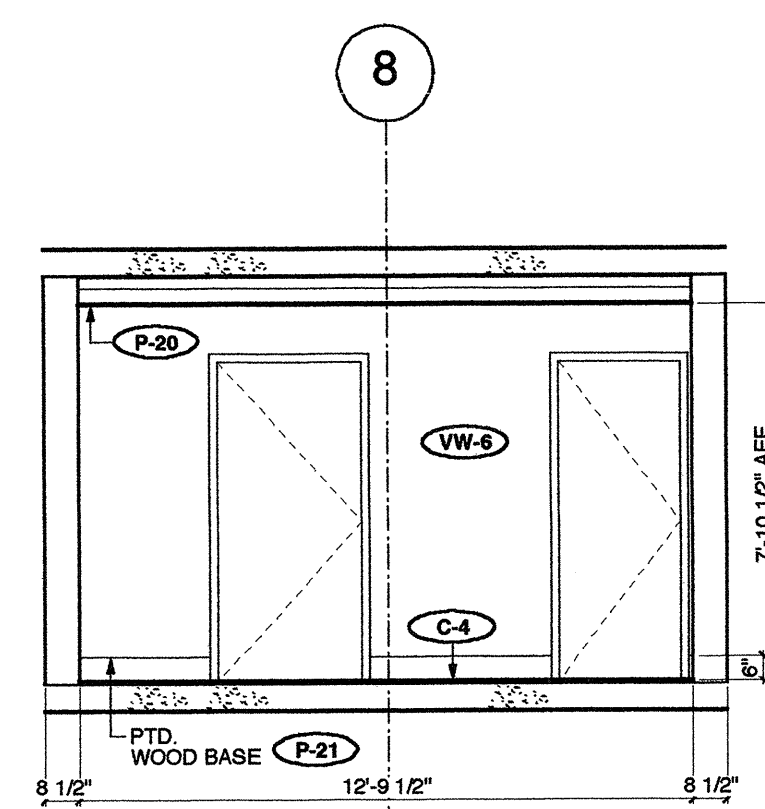


1 NORTH ELEVATION - INDOOR CHILD PLAY

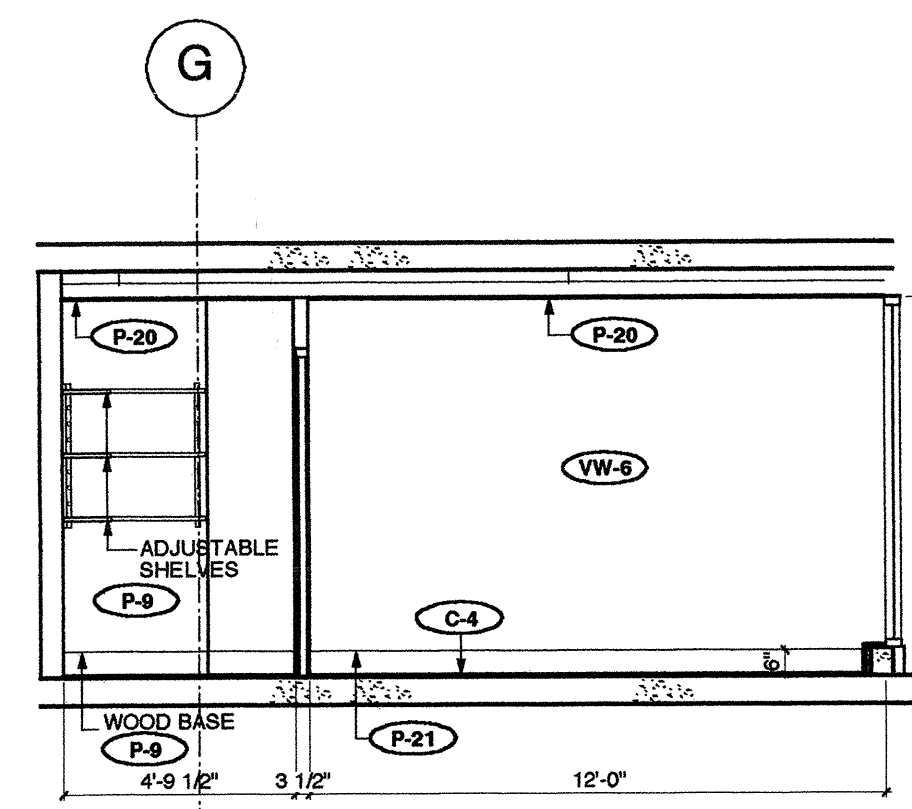


2 EAST ELEVATION - INDOOR CHILD PLAY & STORAGE

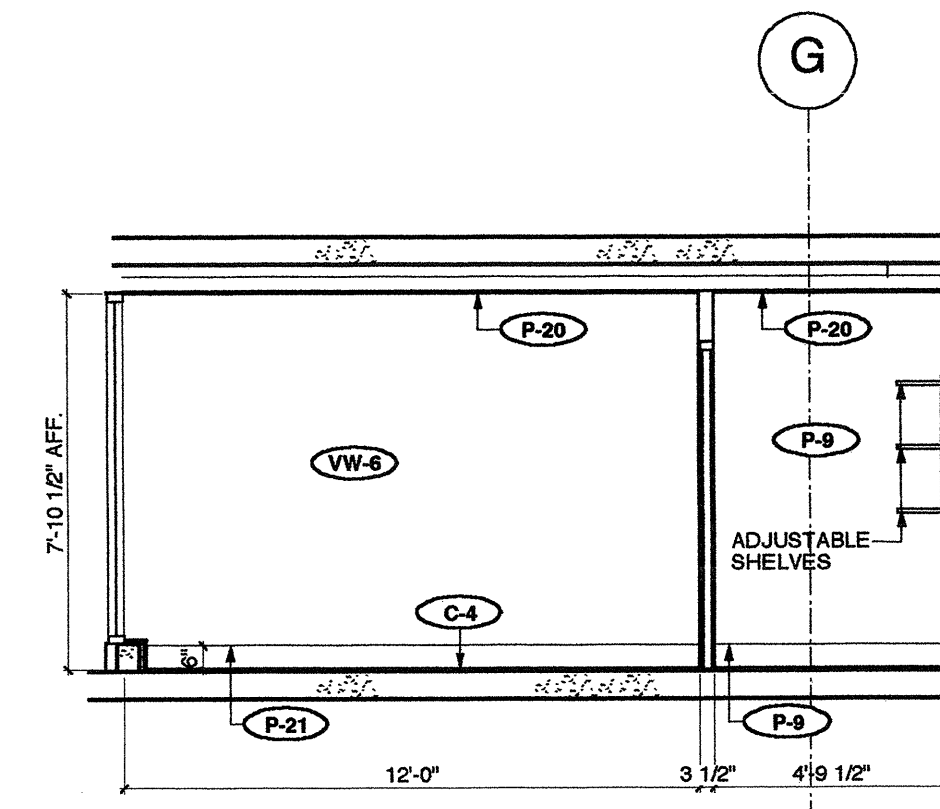


3 WEST ELEVATION - INDOOR CHILD PLAY & STORAGE

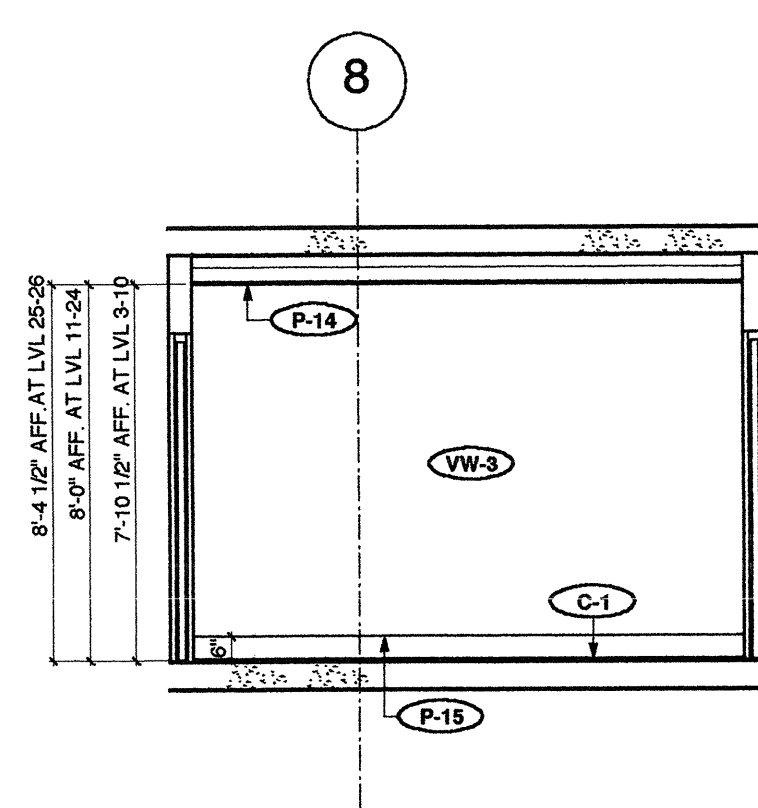


4 NORTH ELEVATION - CORRIDOR

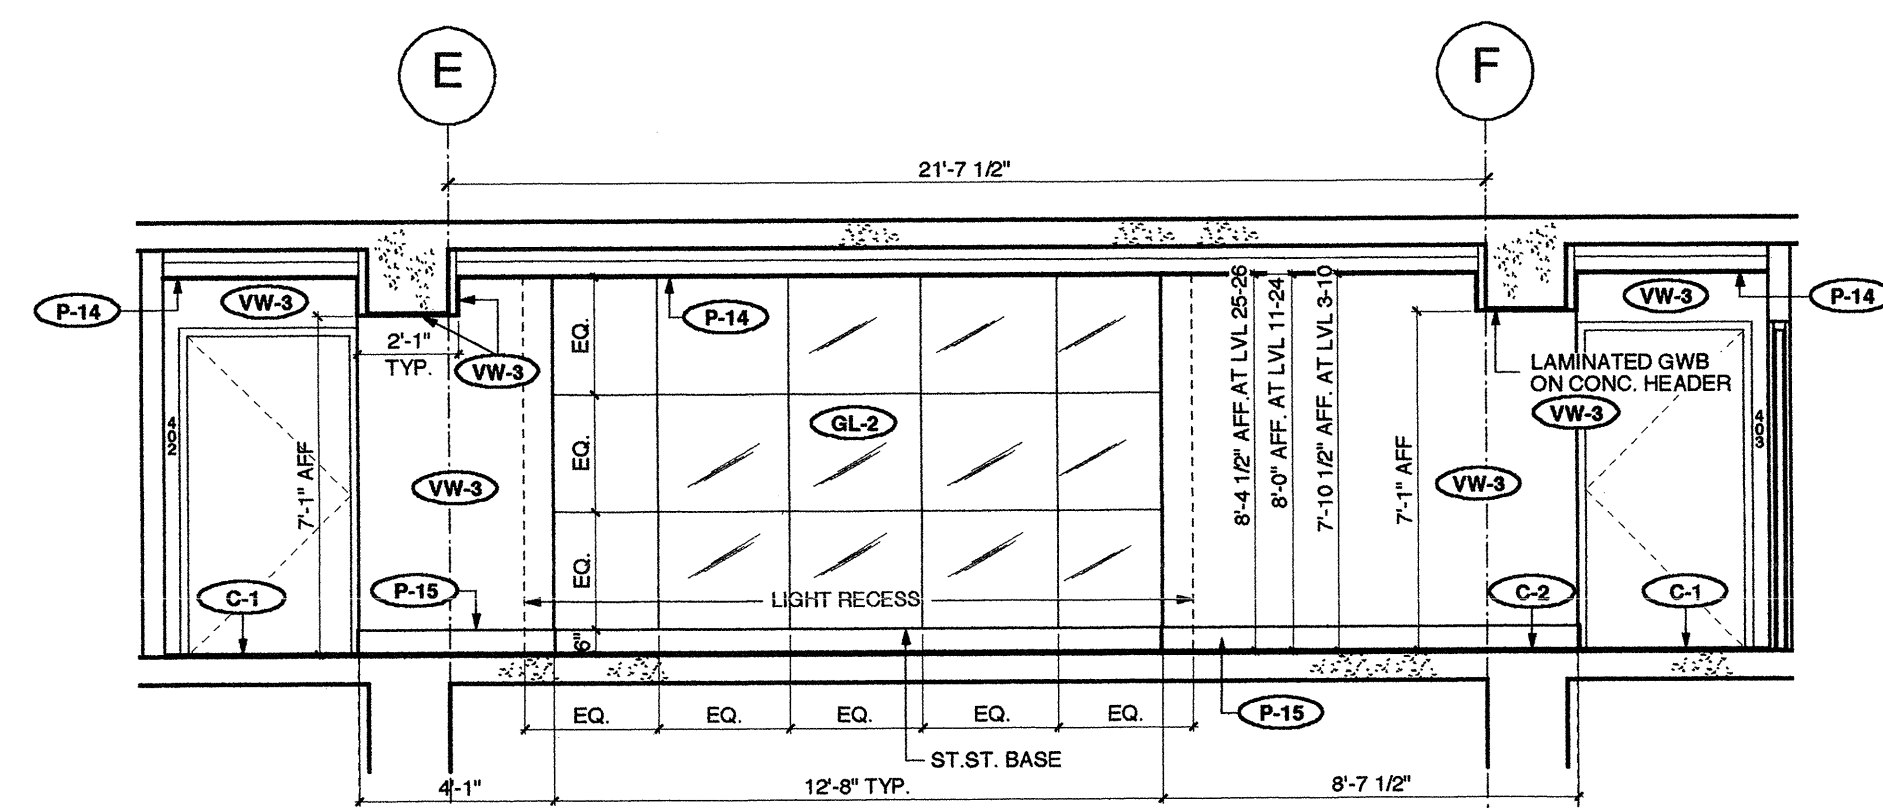


5 EAST ELEVATION - ELEVATOR LOBBY

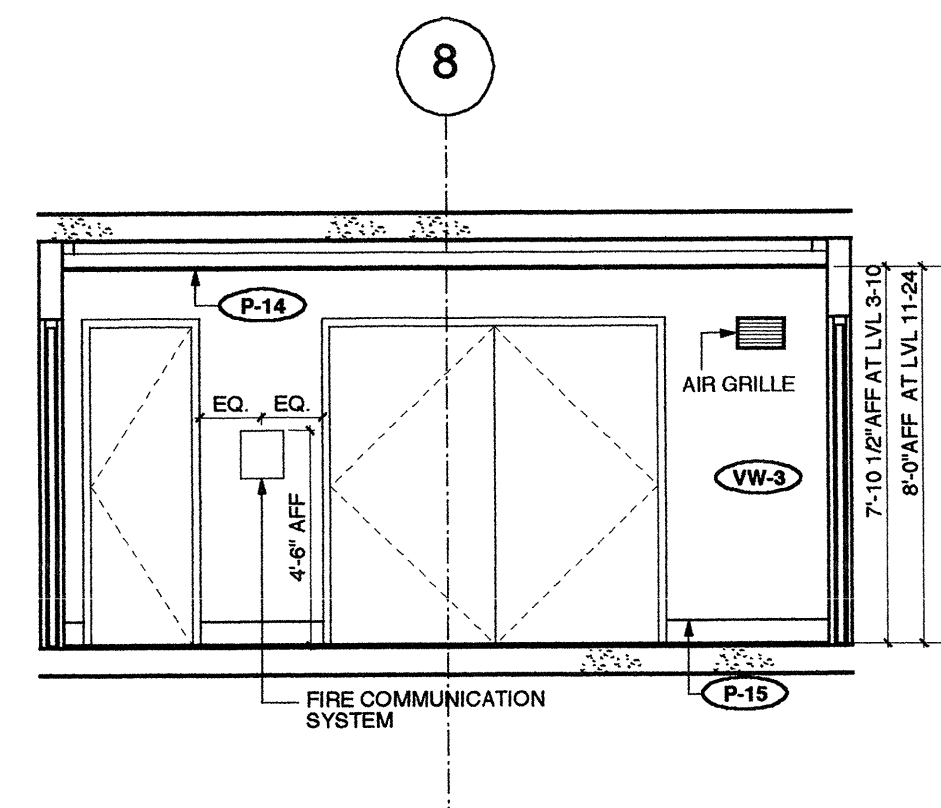


6 SOUTH ELEVATION - CORRIDOR

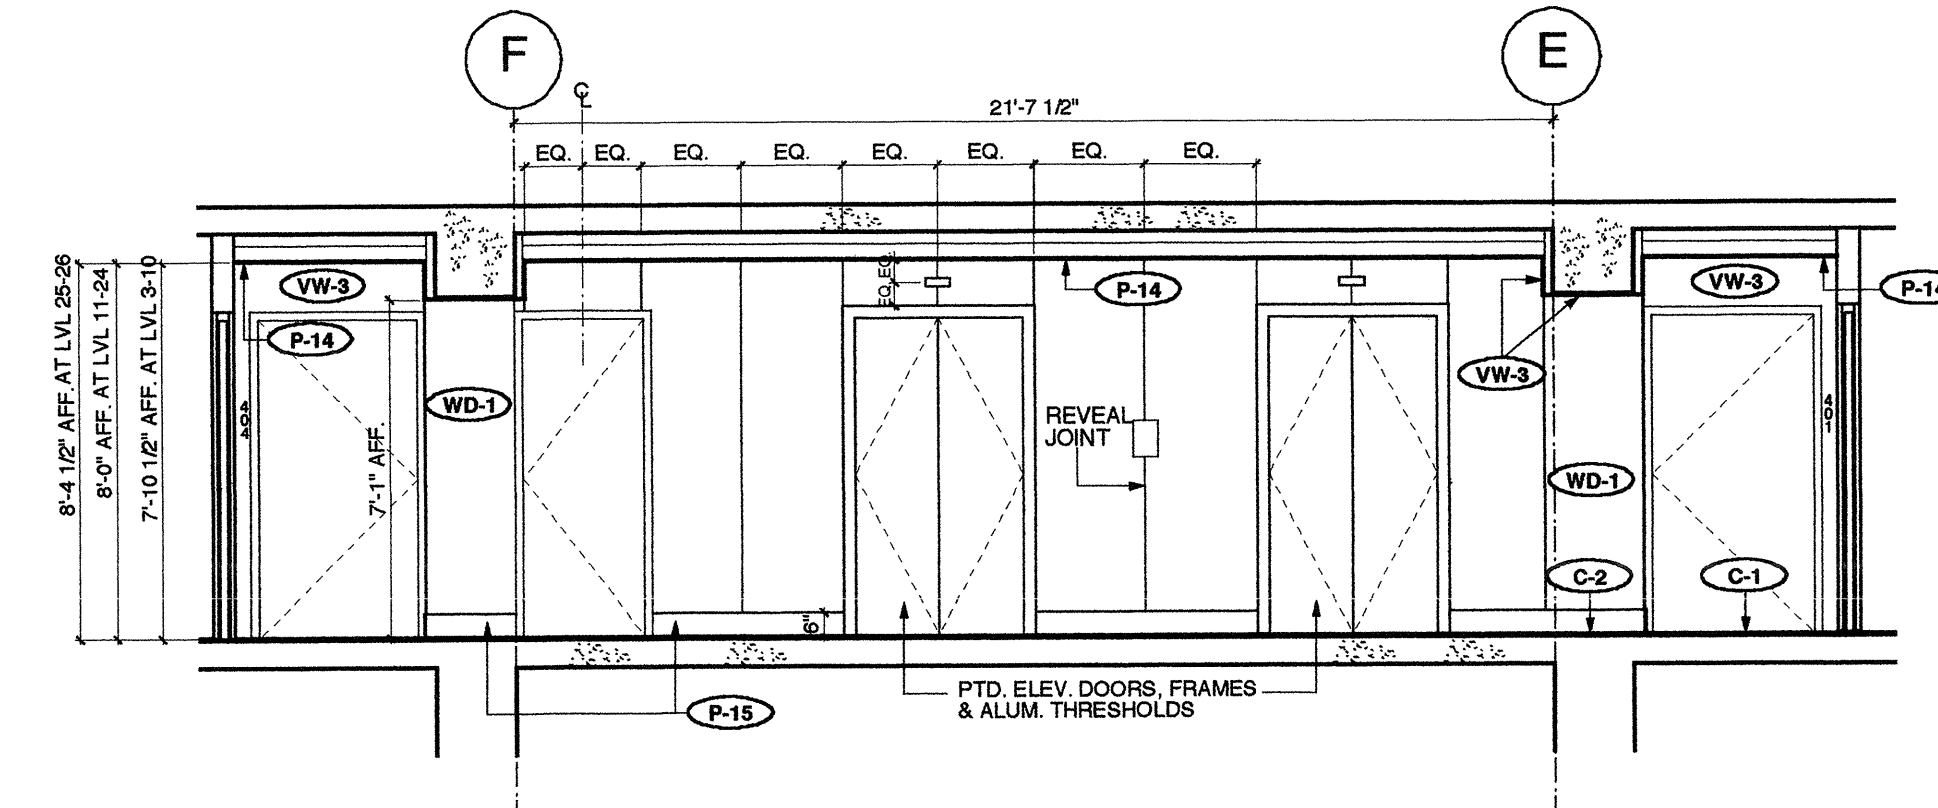

7 WEST ELEVATION - ELEVATOR LOBBY

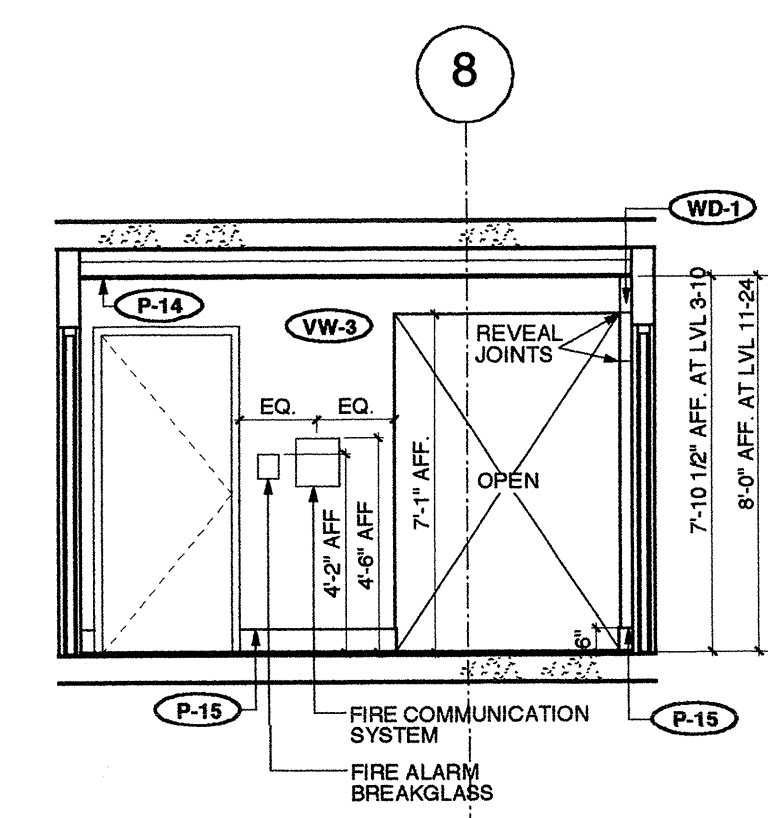

8 SOUTH ELEVATION - CORRIDOR

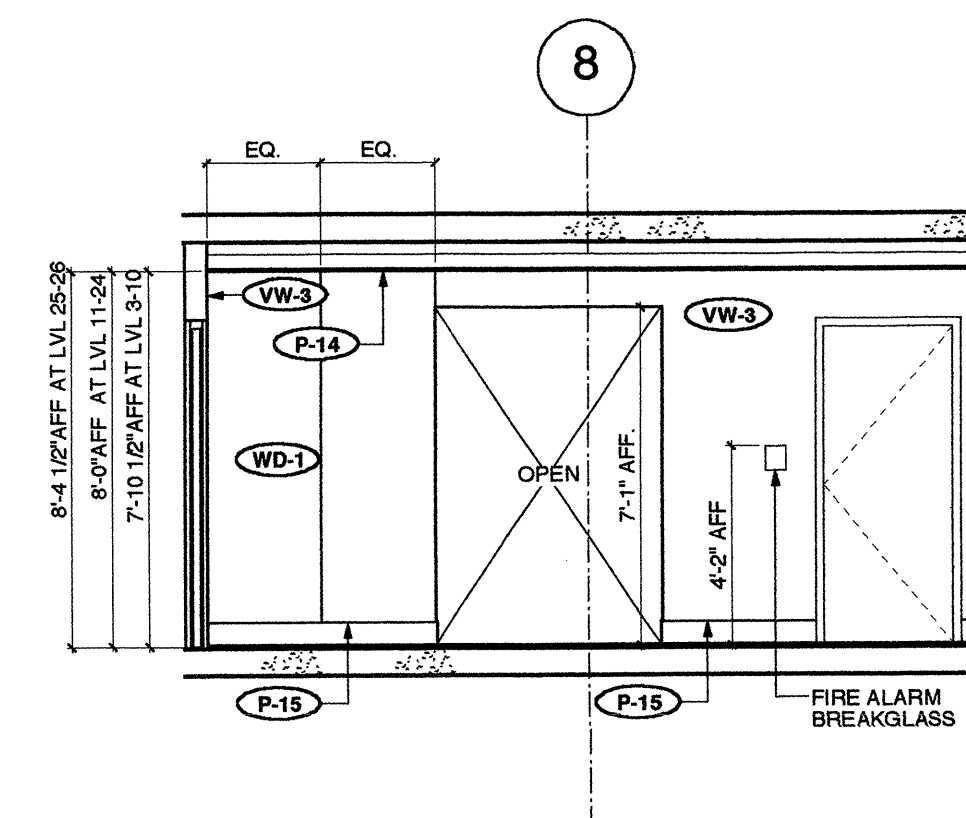

9 NORTH ELEVATION - CORRIDOR

SEAL:

THE DRAWING MUST NOT BE SCALED.
ALL DIMENSIONS MUST BE CHECKED AND VERIFIED BY THE
CONTRACTOR BEFORE CONSTRUCTION.
1. JAN. 10, 2002 ISSUED FOR APPROVAL
2. FEB. 11, 2002 RE-ISSUED
3. MAR. 1, 2002 ISSUED FOR CONSTRUCTION

No. DATE REVISIONS
1. JAN. 10, 2002 ISSUED FOR APPROVAL
2. FEB. 11, 2002 RE-ISSUED
3. MAR. 1, 2002 ISSUED FOR CONSTRUCTION

Hancock
Bruckner
Eng + Wright
ARCHITECTS
1880 Alberni Street, Vancouver, B.C. V6G 1A6
Tel: (604) 683-4376 Fax: (604) 681-2770

PROJECT
HARBOUR GREEN 2B
1233 W.CORDOVA ST.

TITLE
LEVEL 3 CHILD PLAY &
TYPICAL ELEVATOR LOBBY
ELEVATIONS


JOB NO: 9913
DATE: JAN. 9, 2002
SCALE: 1/4" = 1' - 0"
DRAWN: CM
CHECKED:
REV. NO.:

THIS DRAWING SUPERSEDES ALL ISSUES
BEARING PREVIOUS REVISION NUMBER.


SHEET NO.:

ID 2.1


FILE NAME: 9913_ID 2.1_3/7/02 EL
DATE LAST REVISED: MAR. 1, 2002

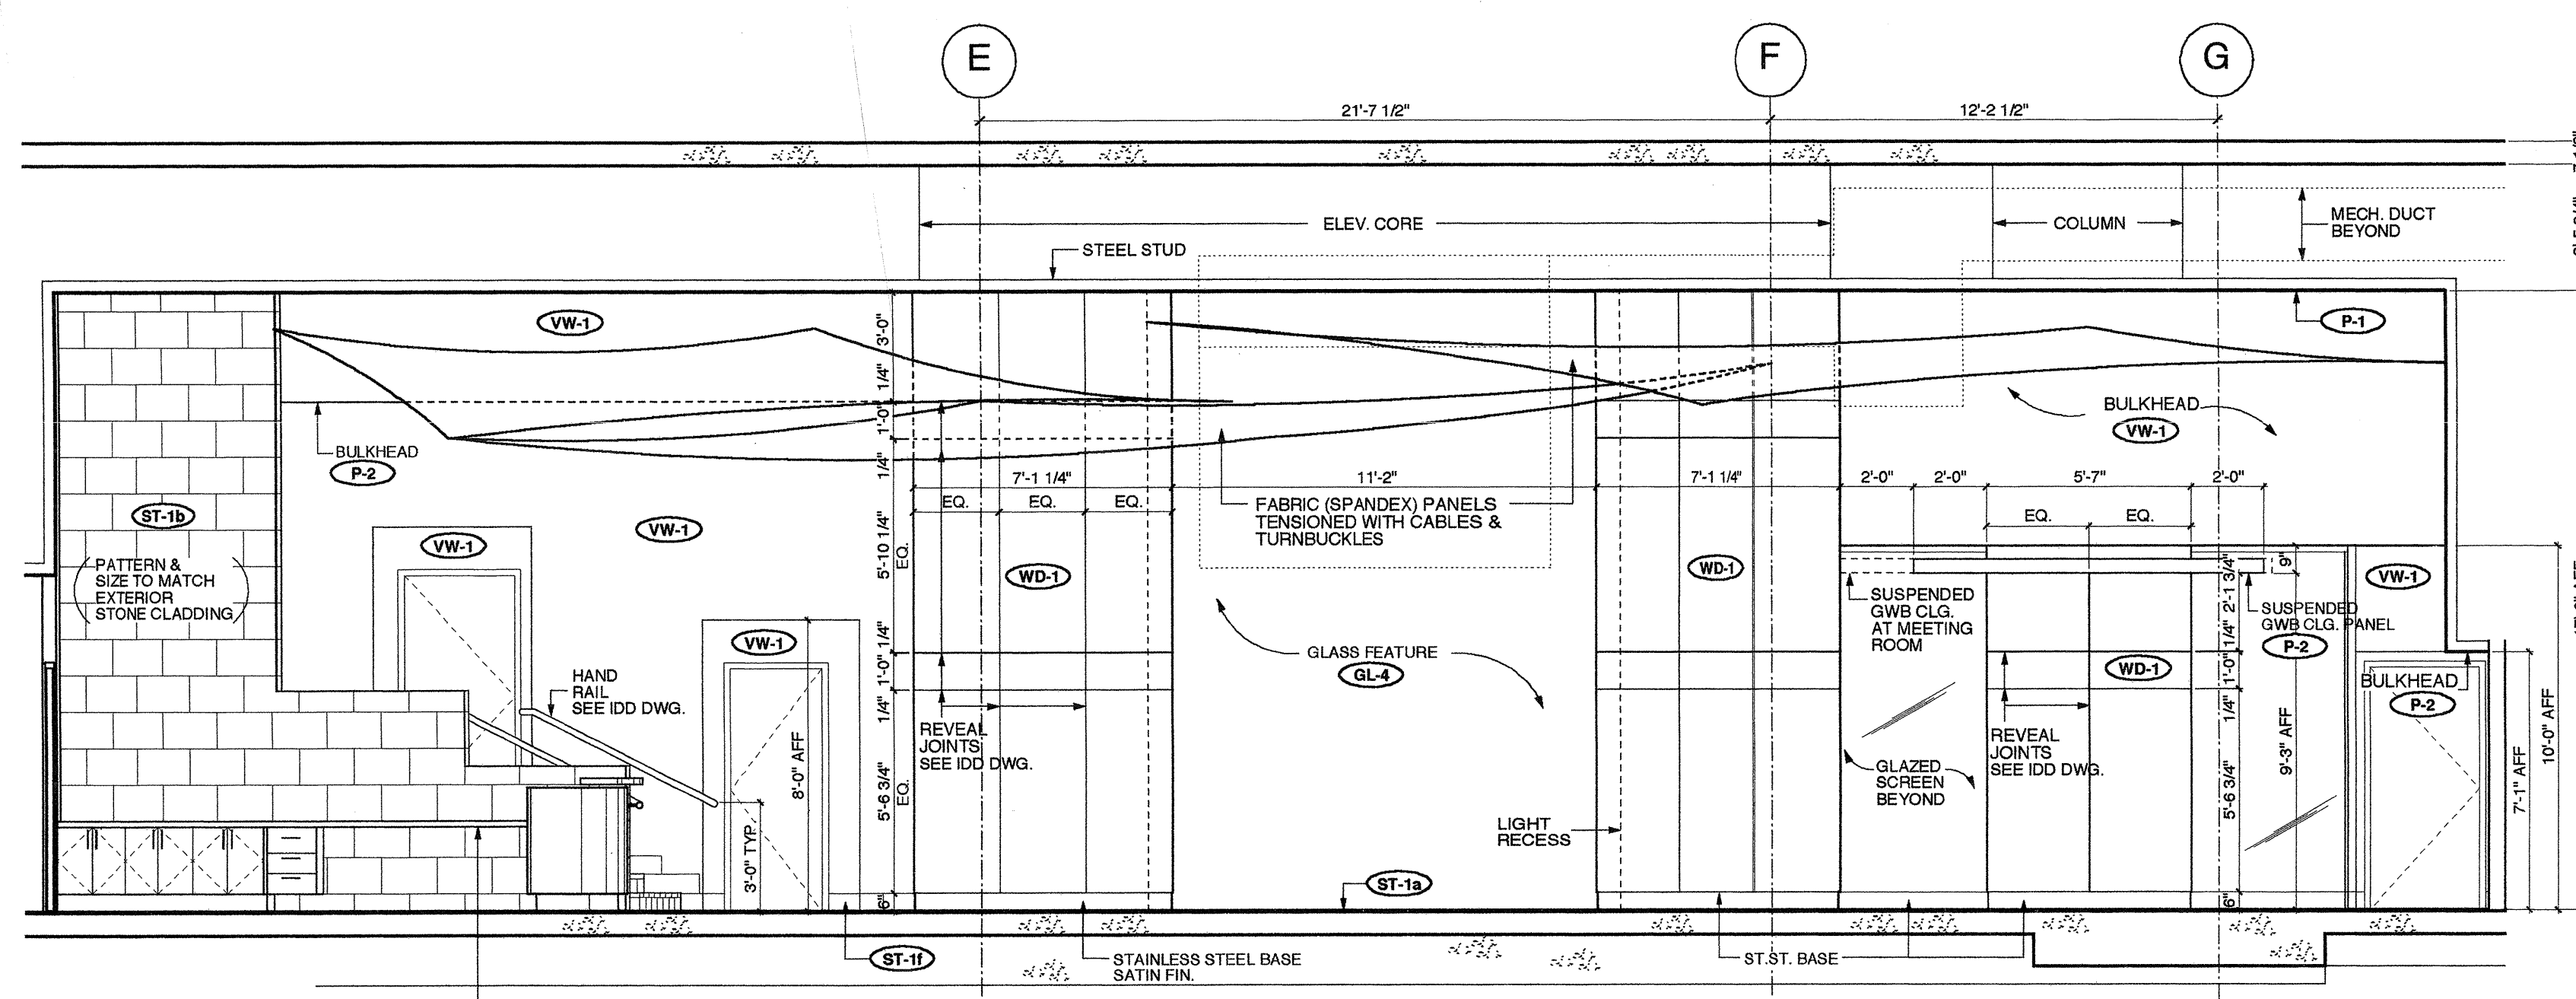


1 EAST ELEVATION - MAIN LOBBY

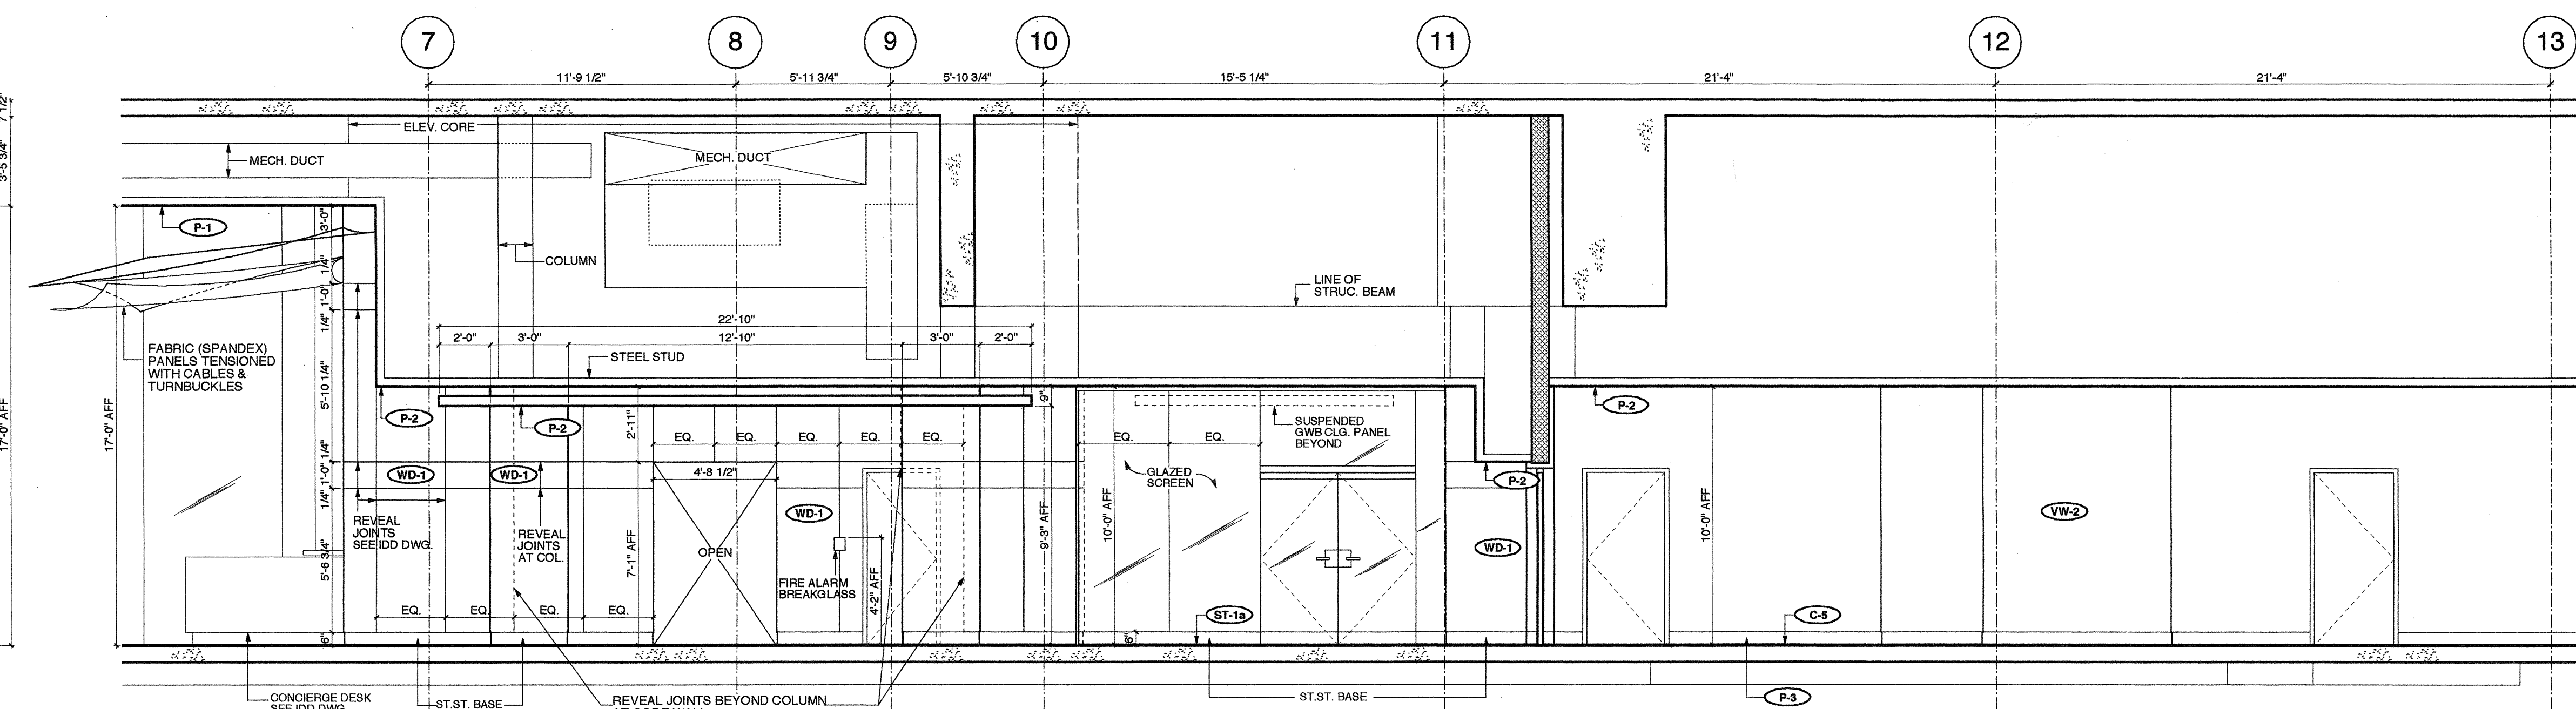


2 NORTH ELEVATION - MAIN LOBBY

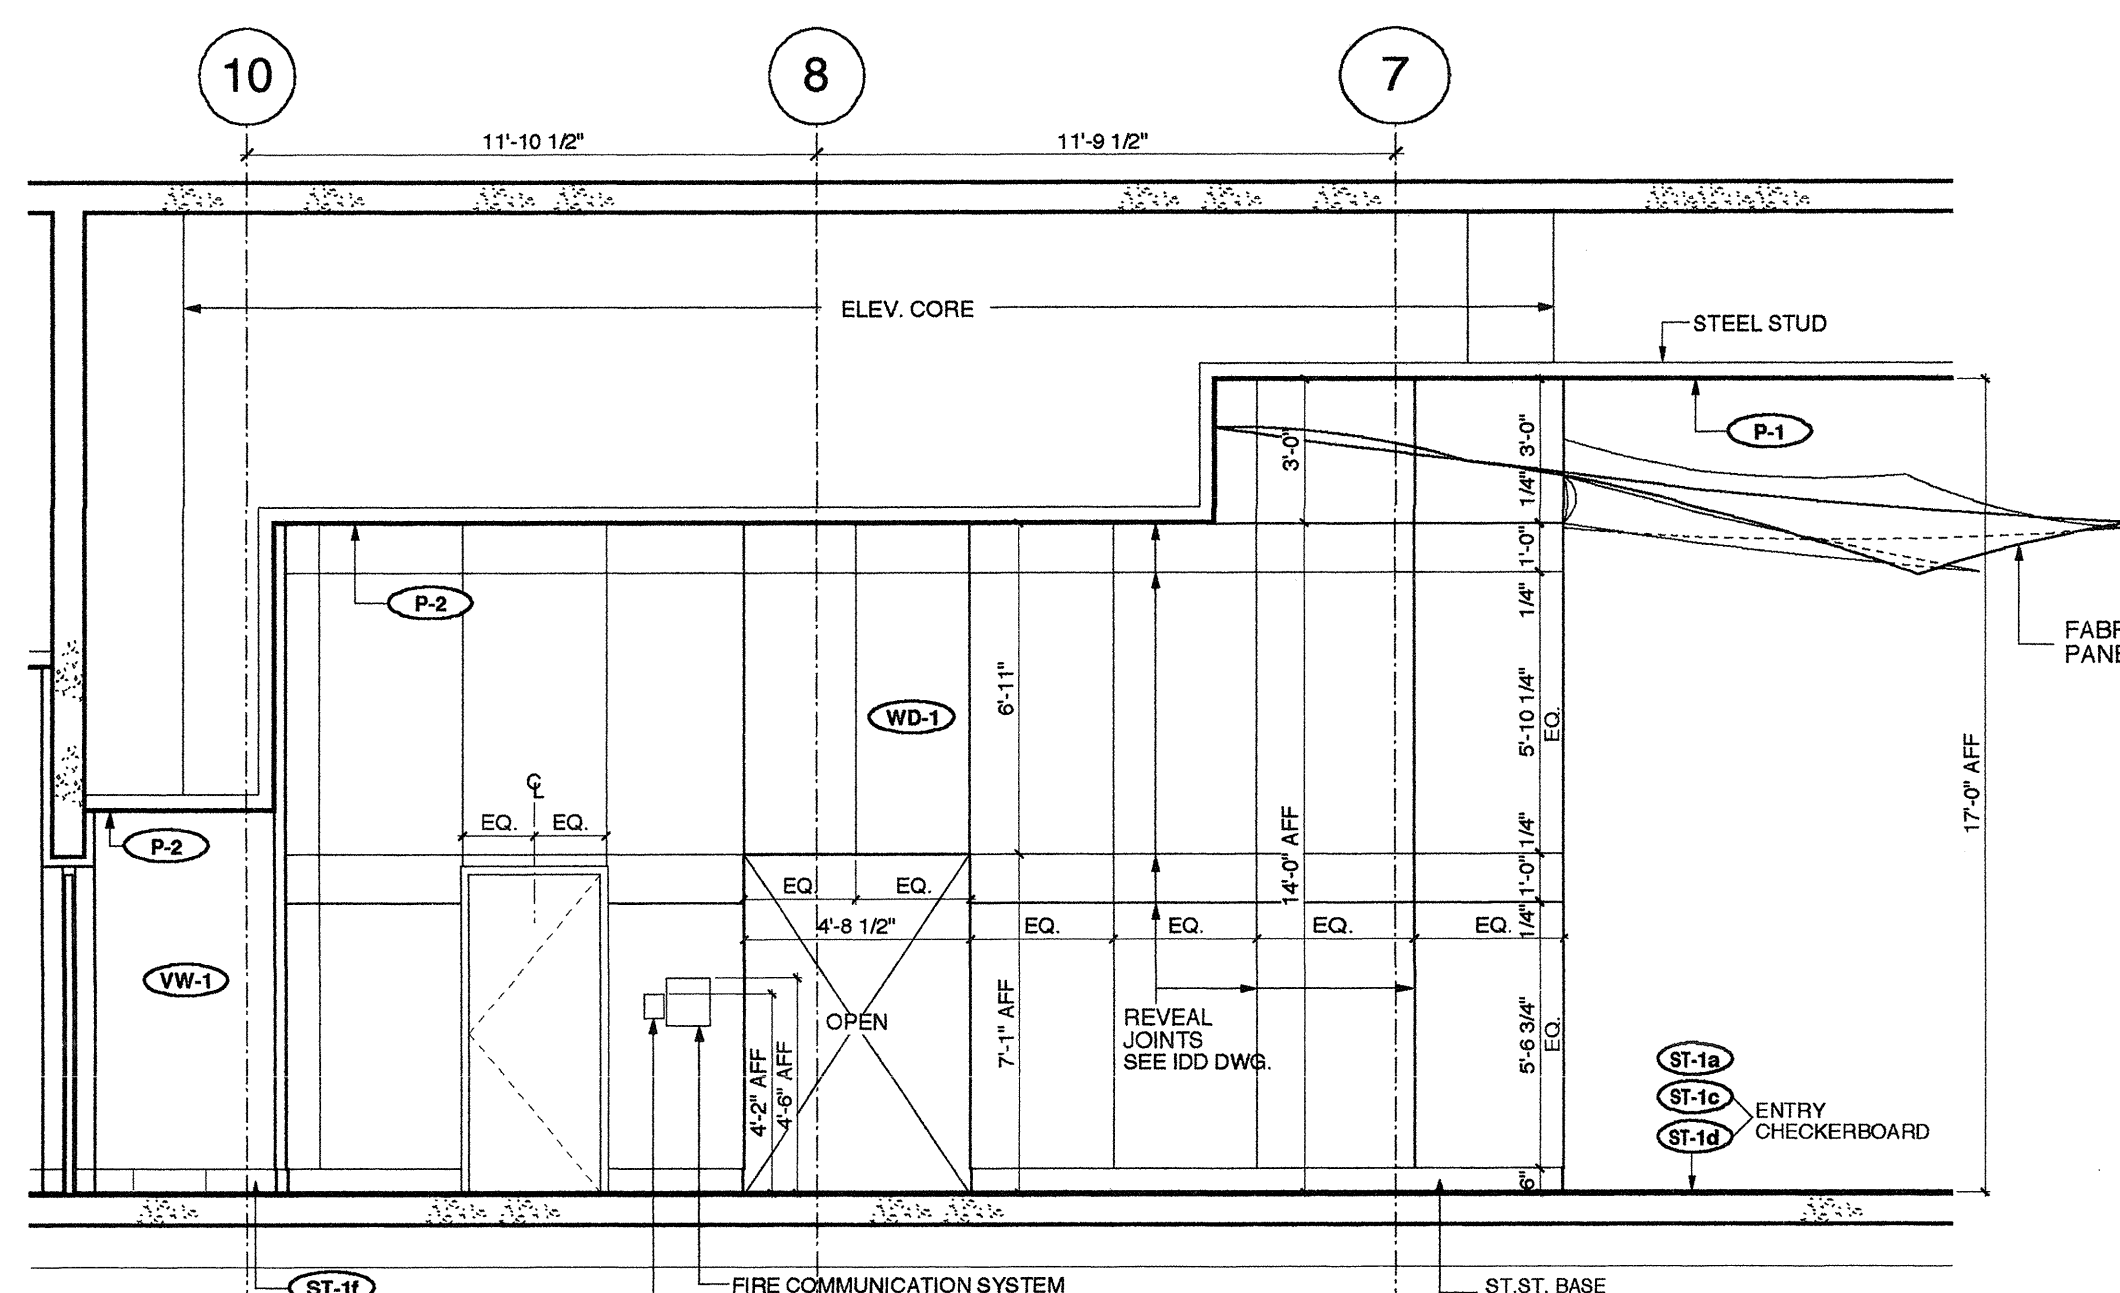


3 SOUTH ELEVATION - MAIN LOBBY

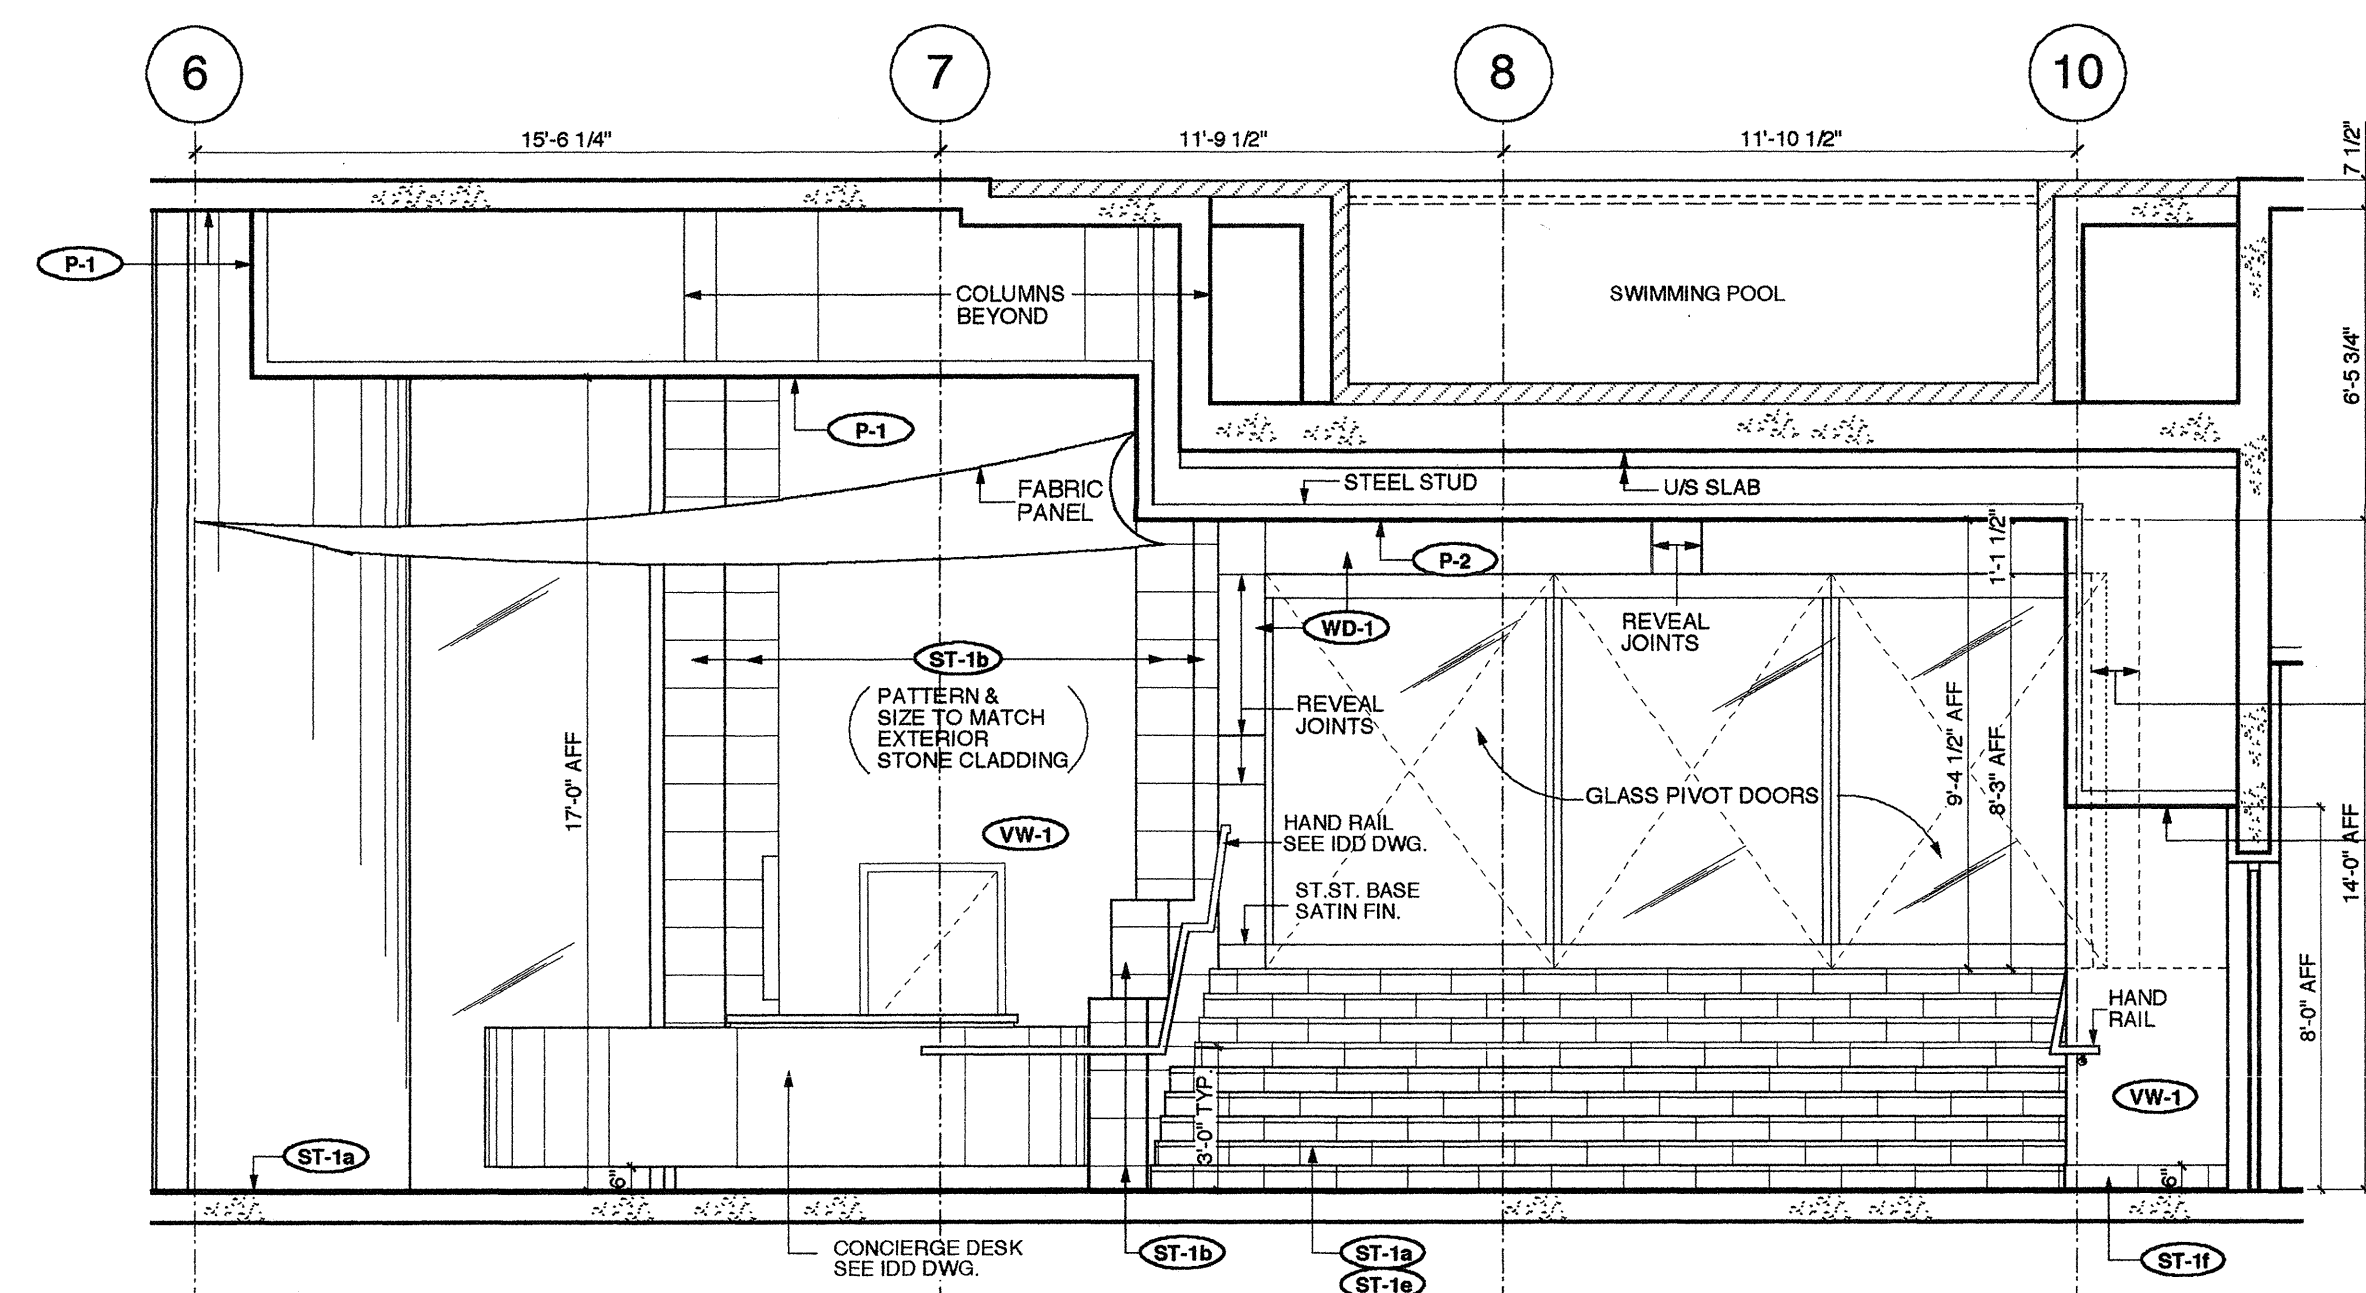


4 NORTH ELEVATION - CONCIERGE & LOUNGE ENTRY

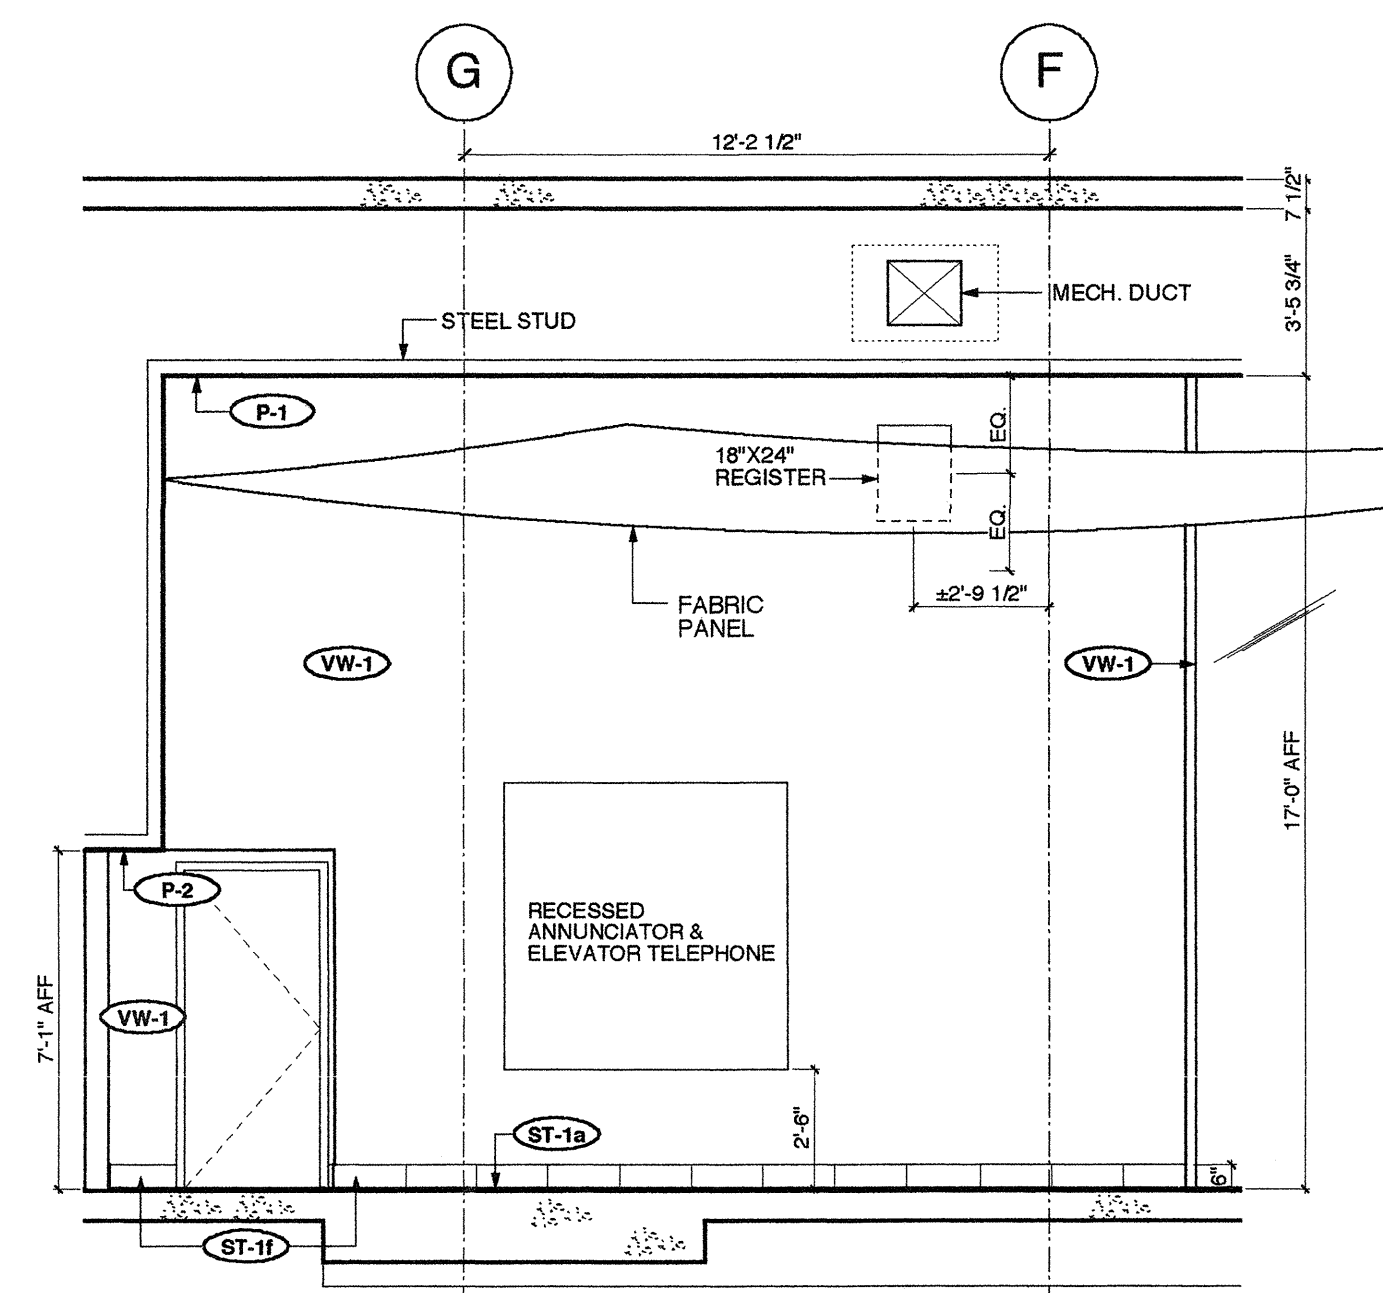


5 WEST ELEVATION - MAIN LOBBY

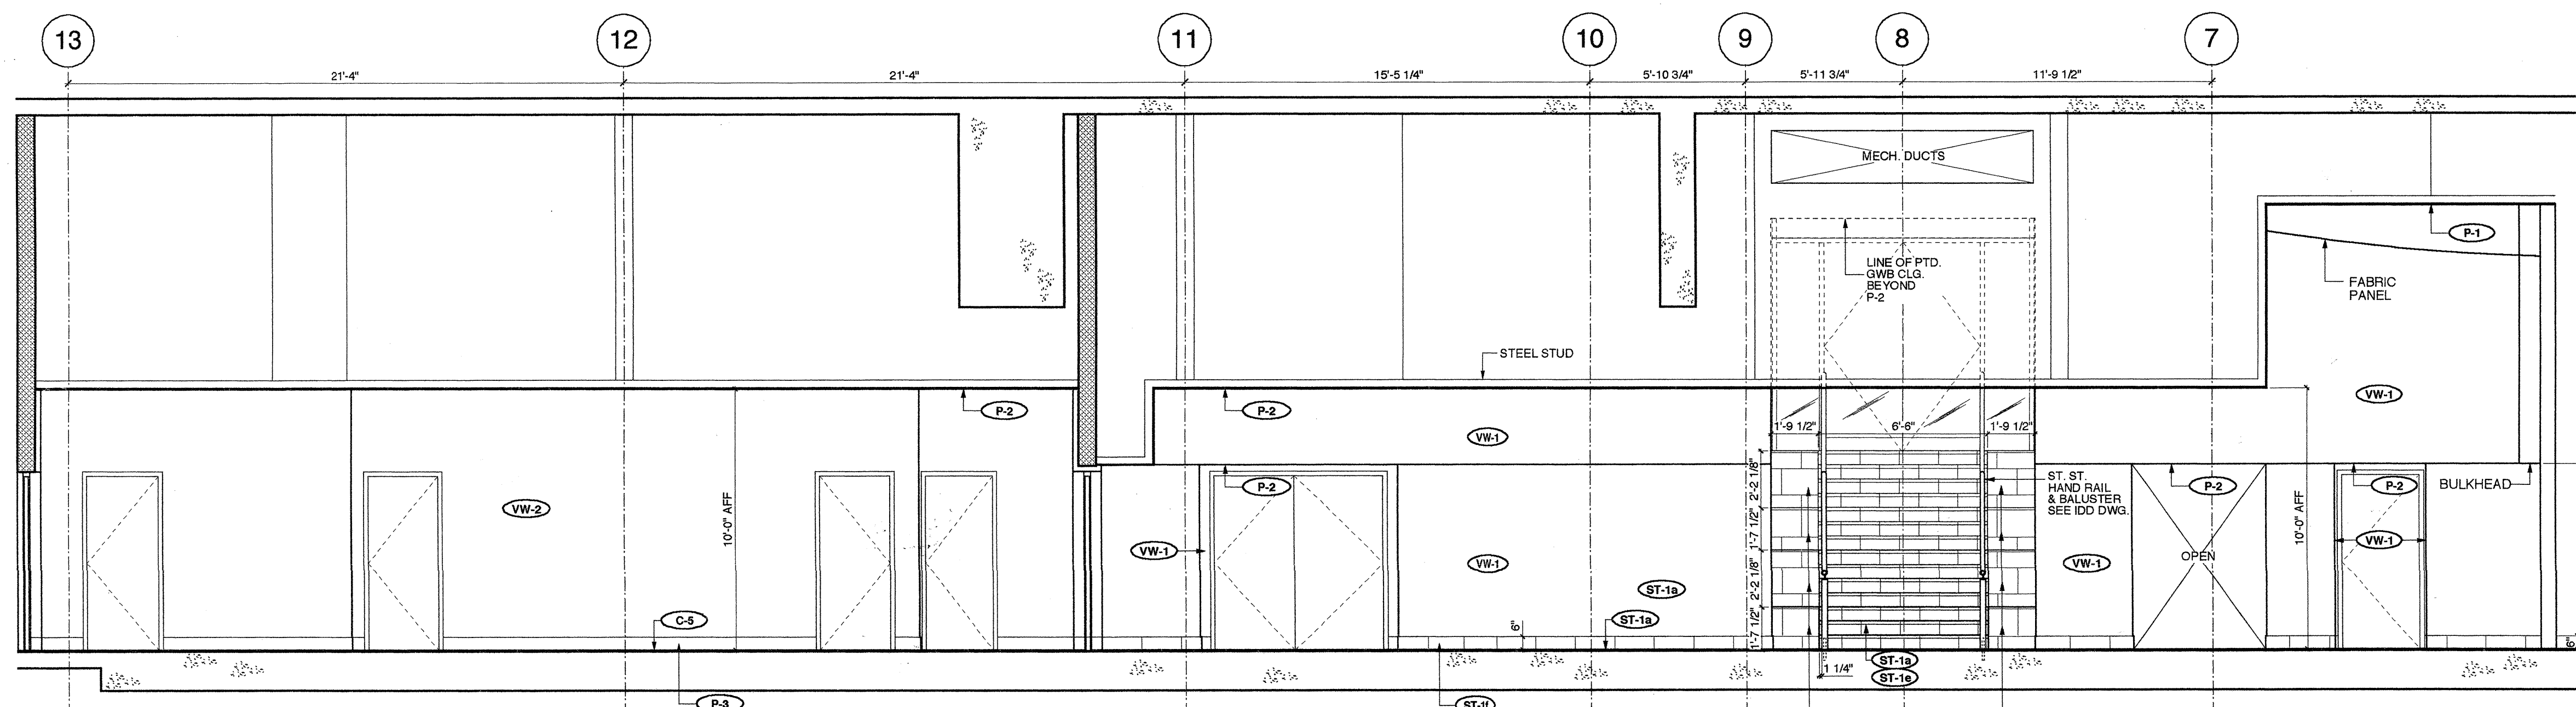

6 SOUTH ELEVATION - CORDOVA ST. ENTRY

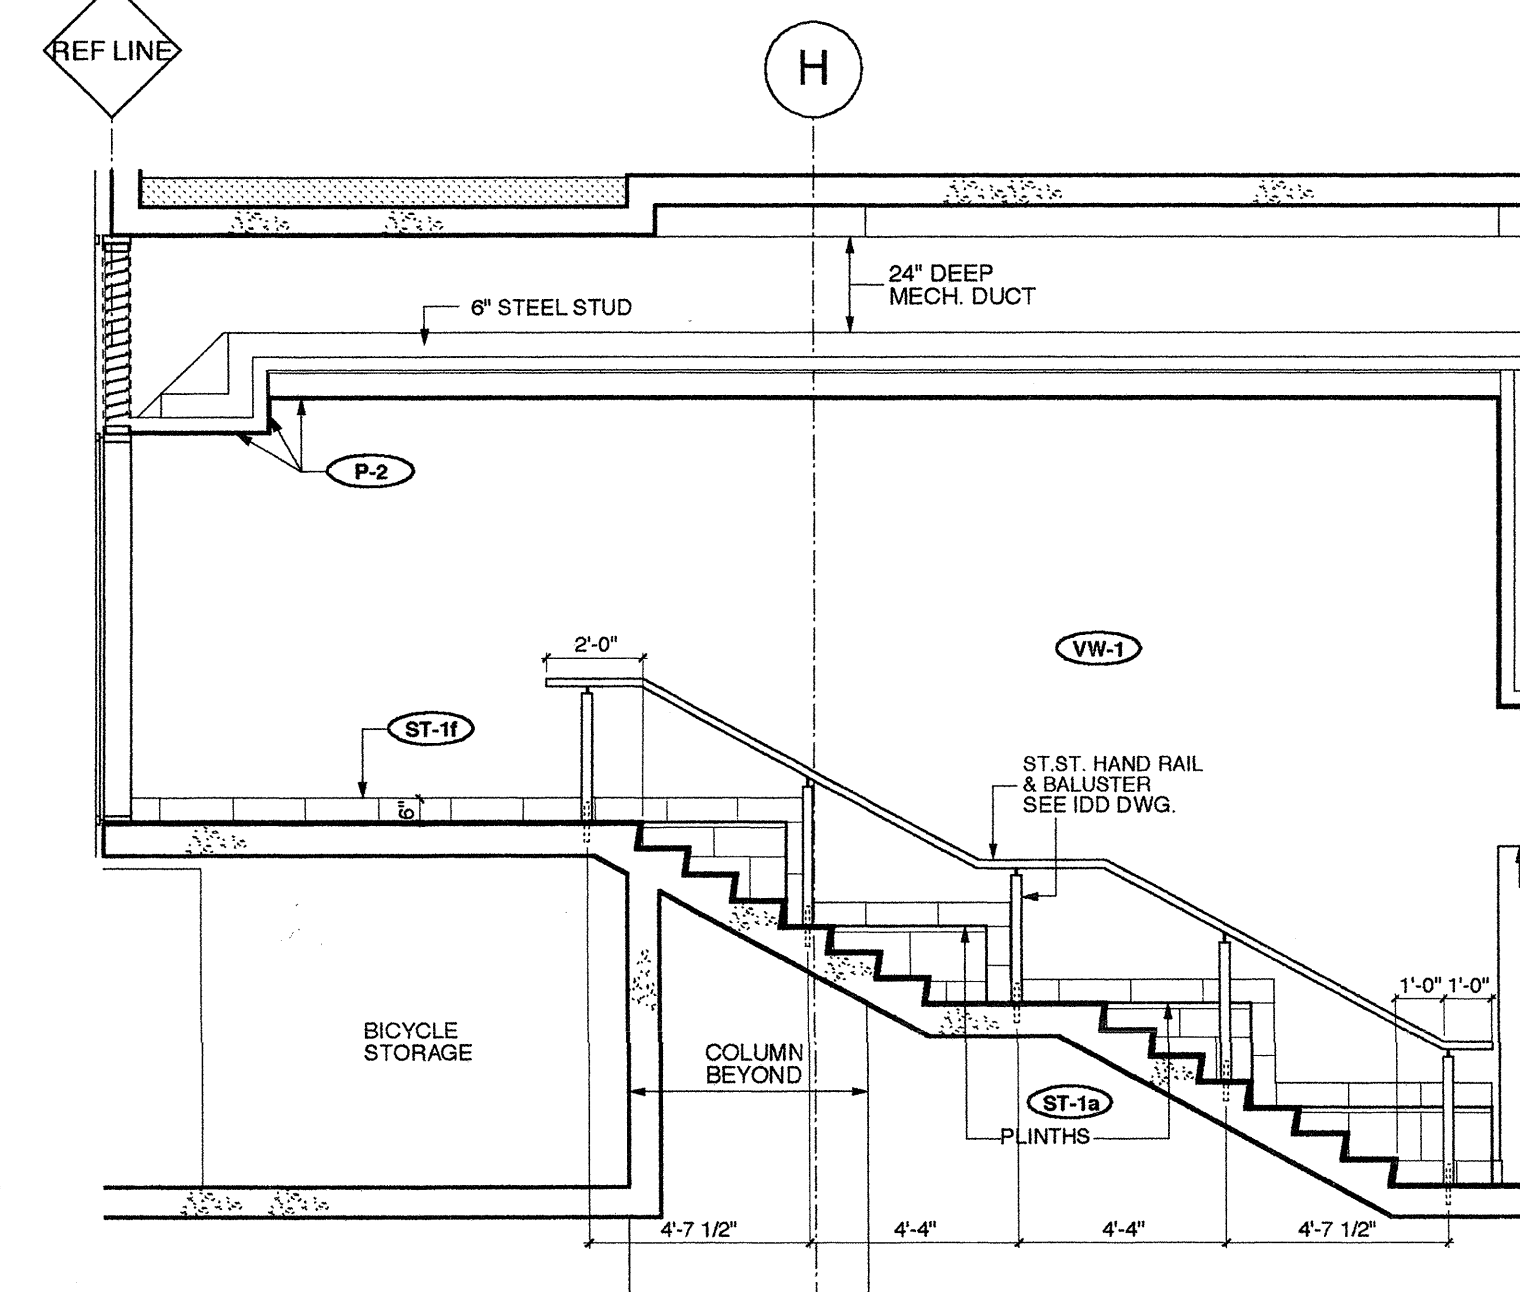


7 WEST ELEVATION - CORDOVA ST. ENTRY

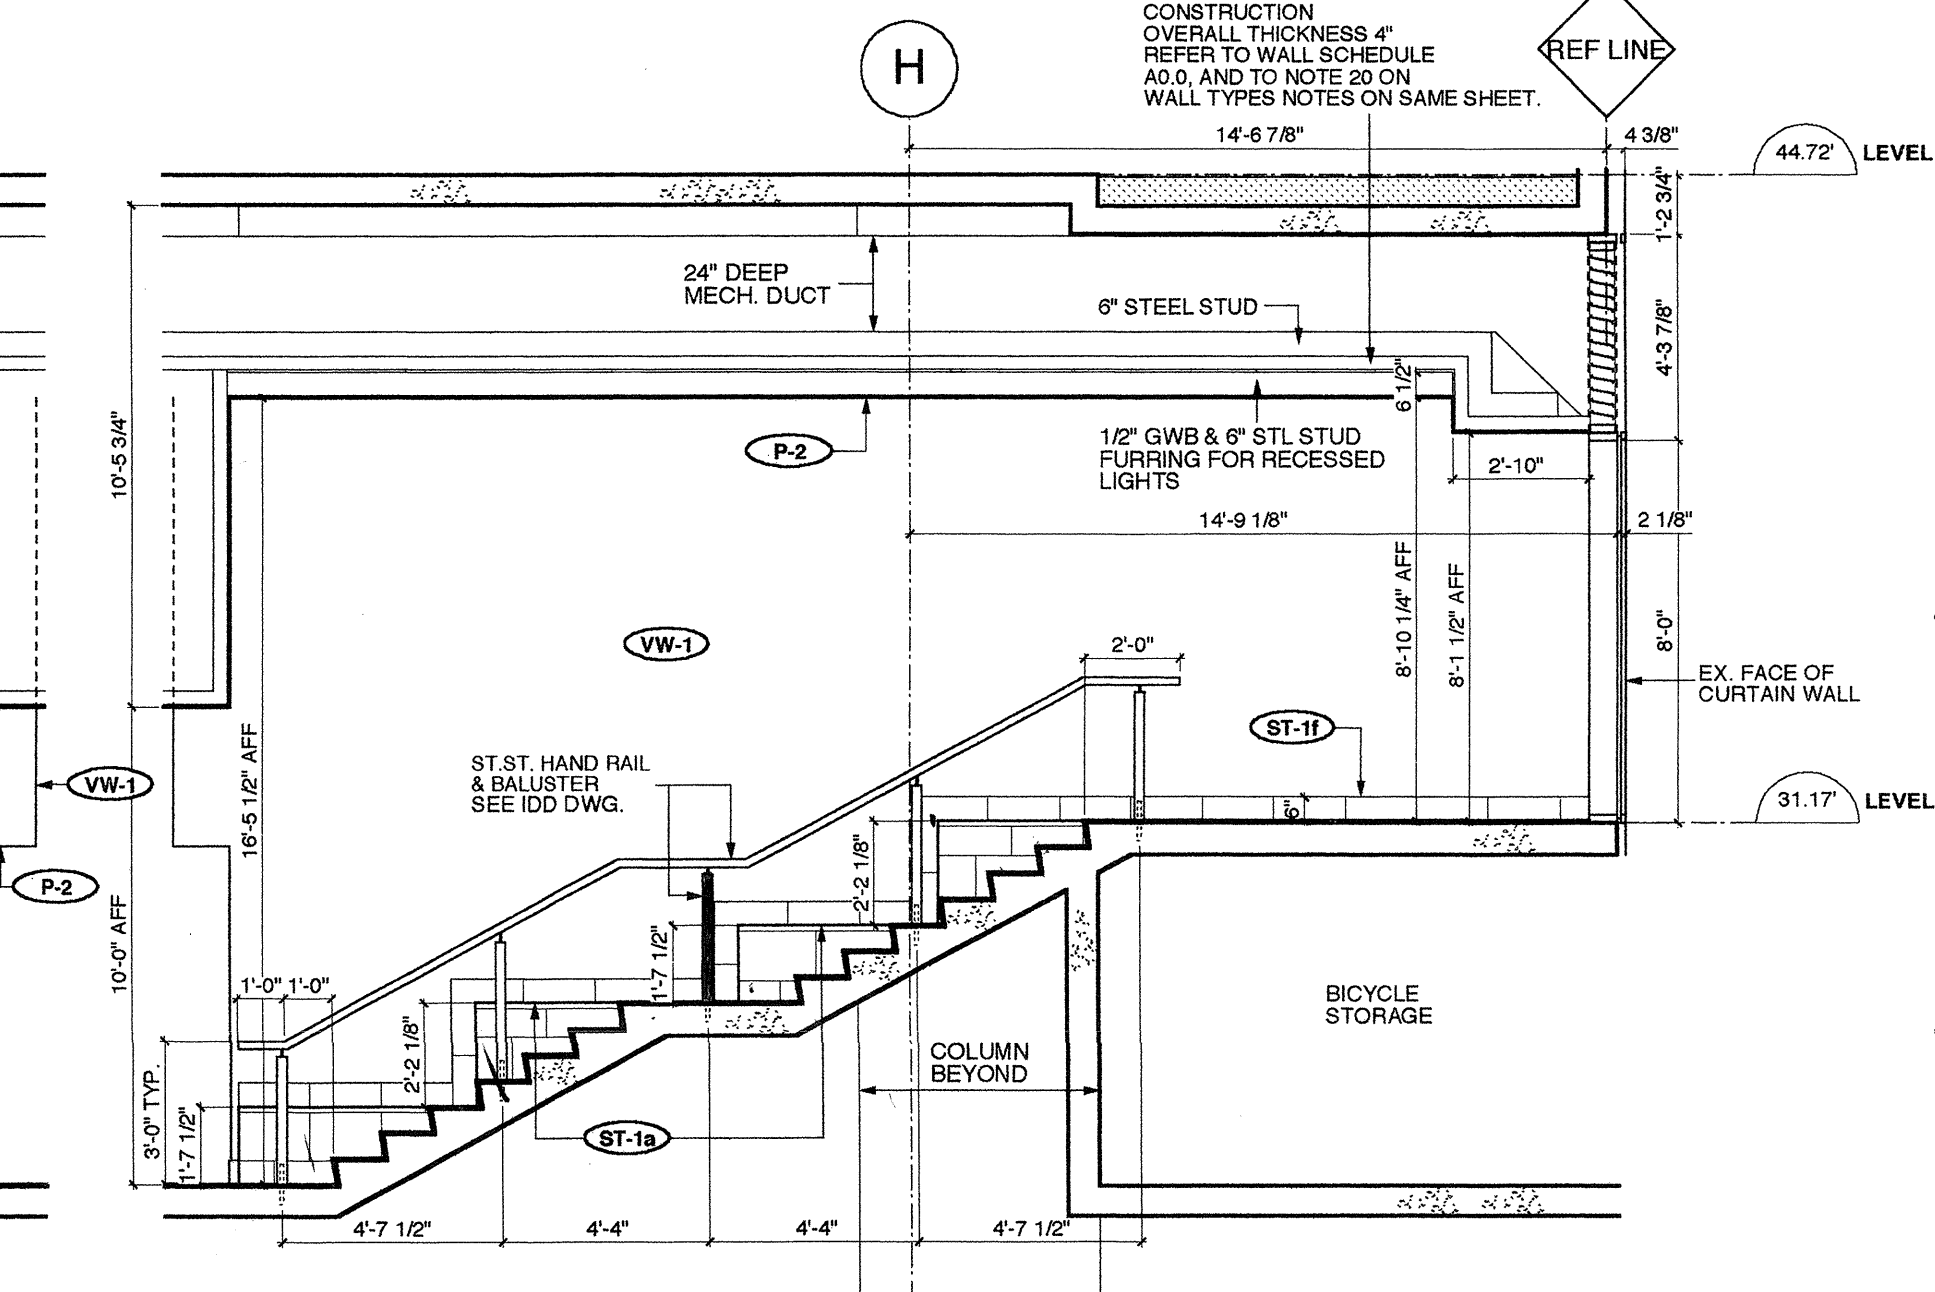


8 EAST ELEVATION - CORDOVA ST. ENTRY

5/8 for tile on width

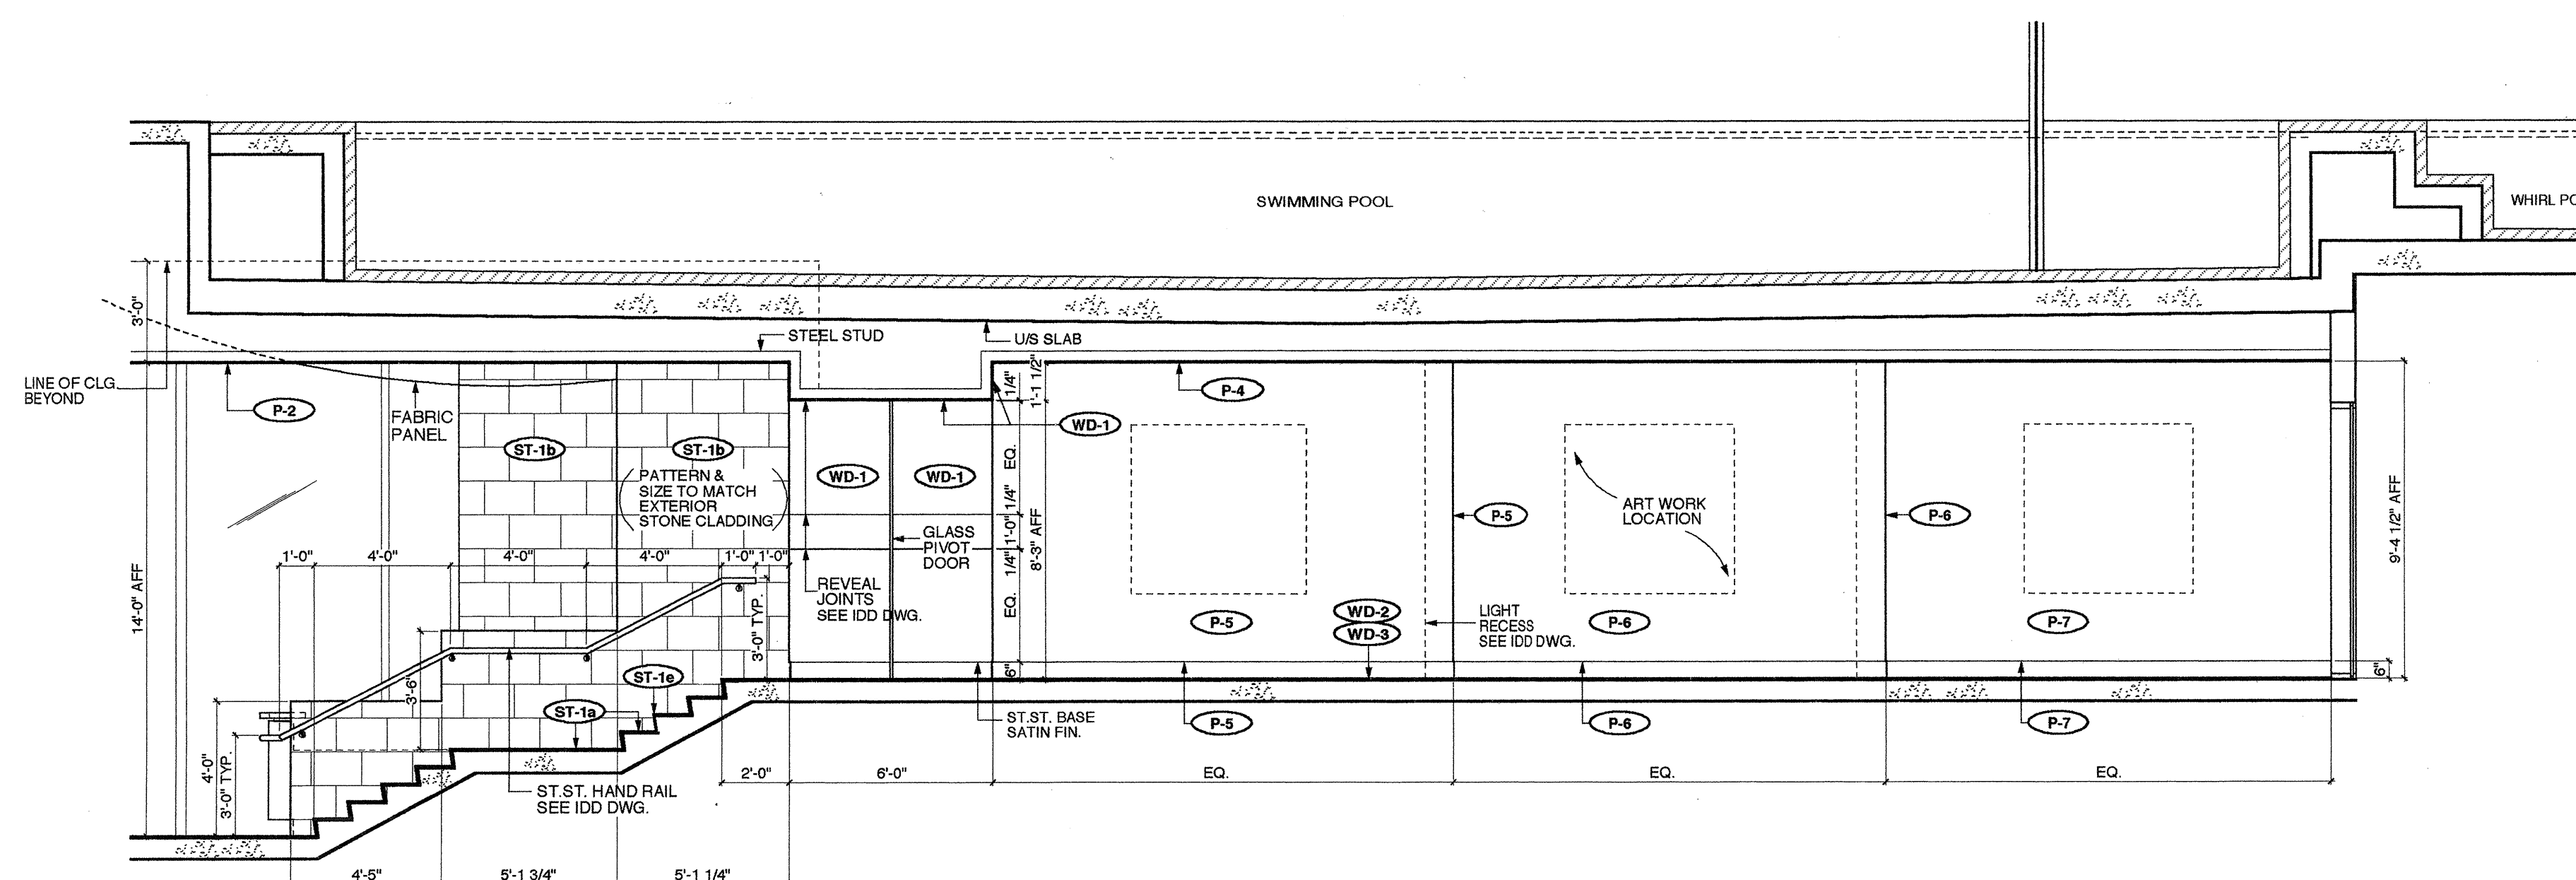

9 WEST ELEVATION - LOUNGE

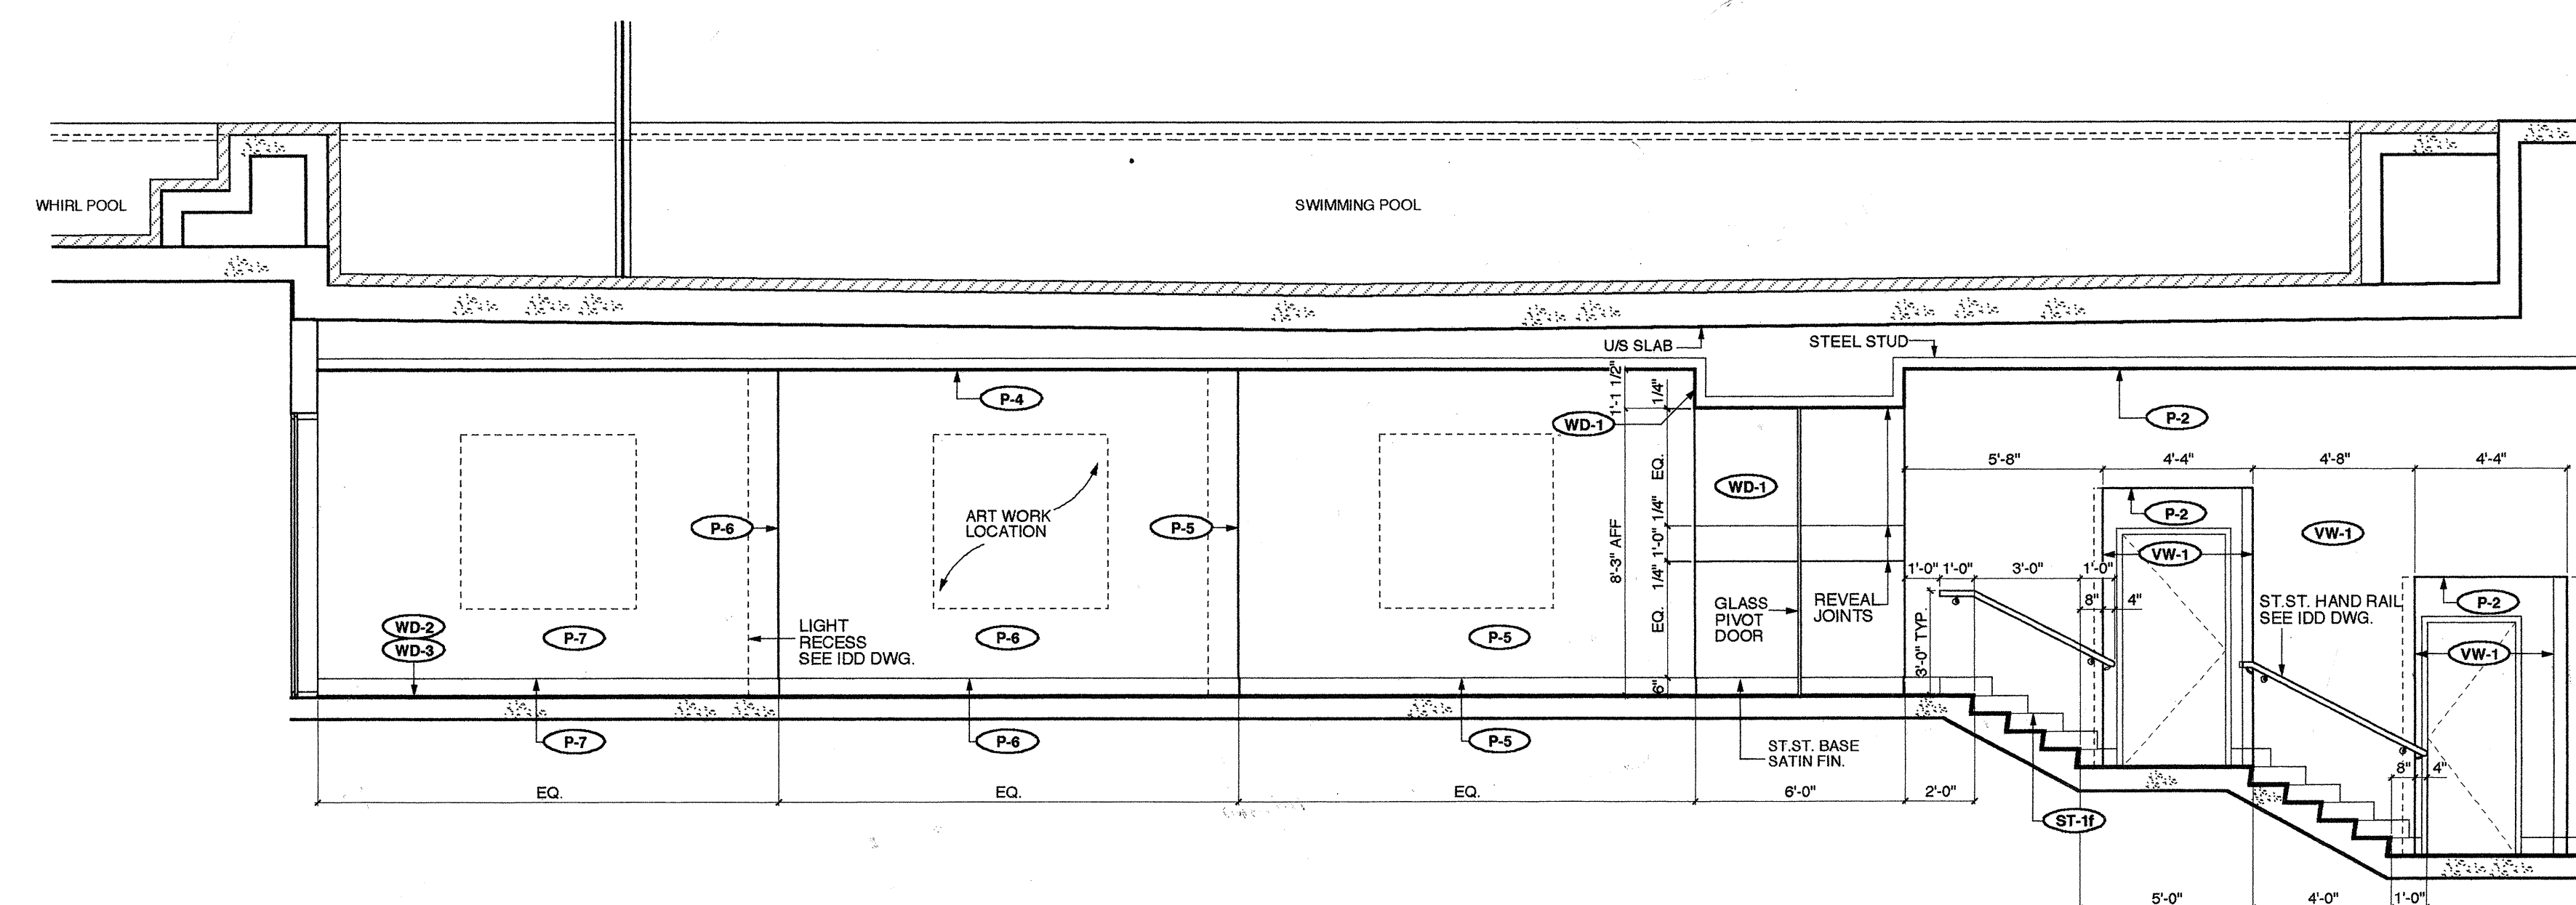

10 EAST ELEVATION - LOUNGE

SEAL:

THIS DRAWING MUST NOT BE REPRODUCED OR COPIED IN ANY MANNER WITHOUT THE WRITTEN CONSENT OF HANCOCK BRUCKNER ENG + WRIGHT ARCHITECTS. ALL DIMENSIONS MUST BE CHECKED AND VERIFIED BY THE CONTRACTOR BEFORE CONSTRUCTION. COPYRIGHT RESERVED. THIS DRAWING AND DESIGN IS A TRADE SECRET AND NOT BE LOANED, REPRODUCED, COPIED, OR OTHERWISE USED WITHOUT THE WRITTEN CONSENT OF HANCOCK BRUCKNER ENG + WRIGHT ARCHITECTS.

NO.	DATE	REVISIONS
1.	OCT. 23, 2001	ISSUED FOR GENERAL REVISION
2.	JAN. 10, 2002	ISSUED FOR APPROVAL
3.	FEB. 11, 2002	RE-ISSUED
4.	MAR. 1, 2002	ISSUED FOR CONSTRUCTION

Hancock
bruckner
Eng + Wright
ARCHITECTS

1200 Abbott Street Vancouver, B.C. V6G 1A6
Tel: (604) 681-4770 Fax: (604) 681-2770

PROJECT
HARBOUR GREEN 2B
1233 W.CORDOVA ST.

TITLE
LEVEL 1
ELEVATIONS


JOB NO: 9913
DATE: OCT. 4, 2001
SCALE: 1/4" = 1' - 0"
DRAWN: CM
CHECKED:
REV. NO:

THIS DRAWING SUPERSEDES ALL ISSUES
BEARING PREVIOUS REVISION NUMBERS.

SHEET NO:

ID 2.2

FILE NAME: 9913_ID2.2_LEVEL1.EG
DATE LAST REVISED: MAR. 1, 2002

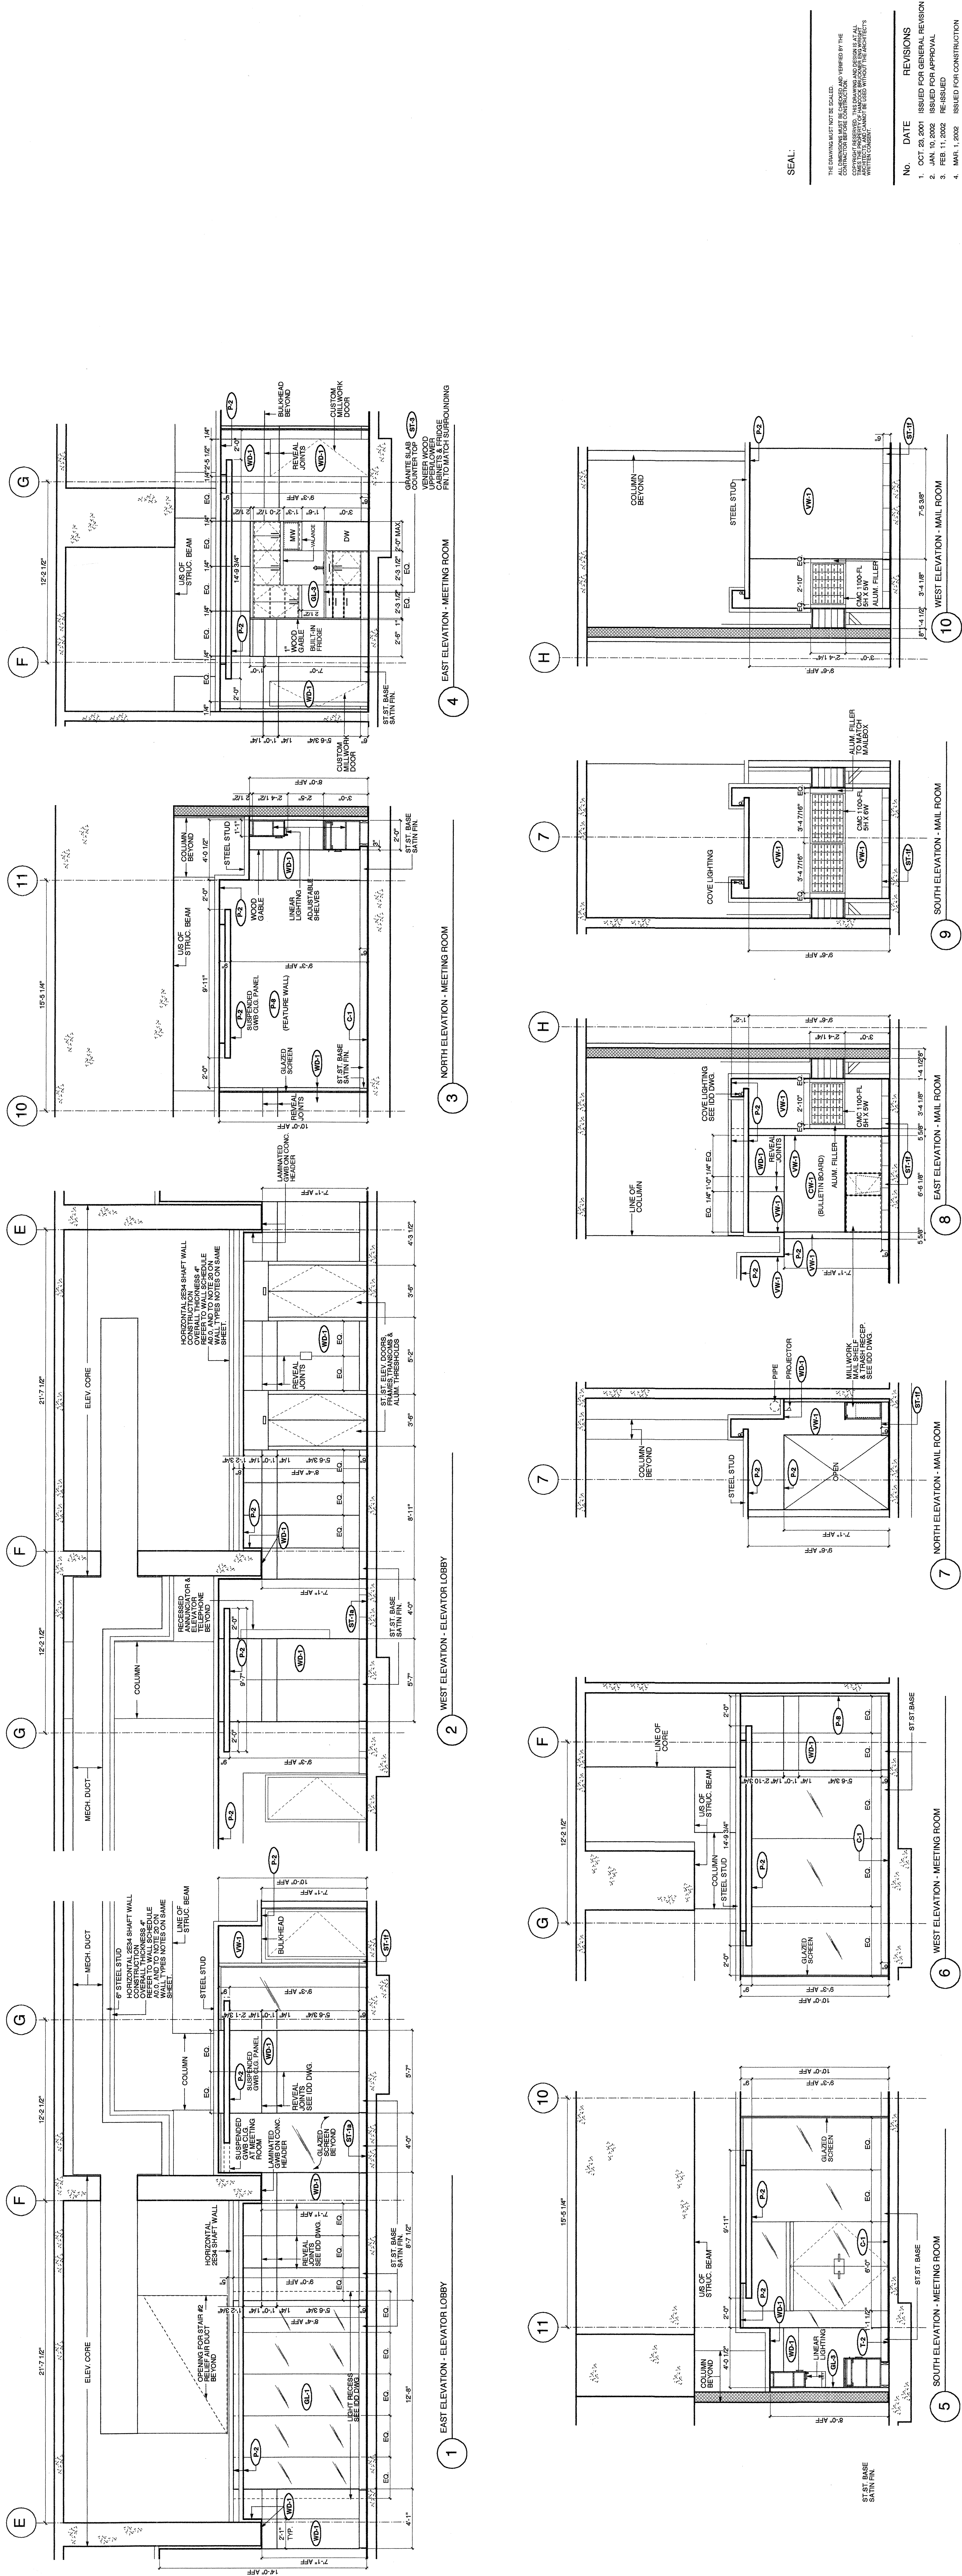


Hancock
Bruckner
Eng + Wright
ARCHITECTS


PROJECT
HARBOR GREEN 2B
1233 W.CORDOVA ST.

TITLE
LEVEL 1
ELEVATIONS


JOB NO.: 9913
DATE: OCT 14, 2001
SCALE: 1/4" = 1'-0"
DRAWN: CM
CHECKED:
REV. NO.:
THE DRAWING IS THE PROPERTY OF HANCOCK
BRUCKNER ENG + WRIGHT ARCHITECTS
SHEET NO.:

ID 2.3
FILE NAME: HWS 02.3.1.1.dwg
DATE OF REVISION: 2001.01.02

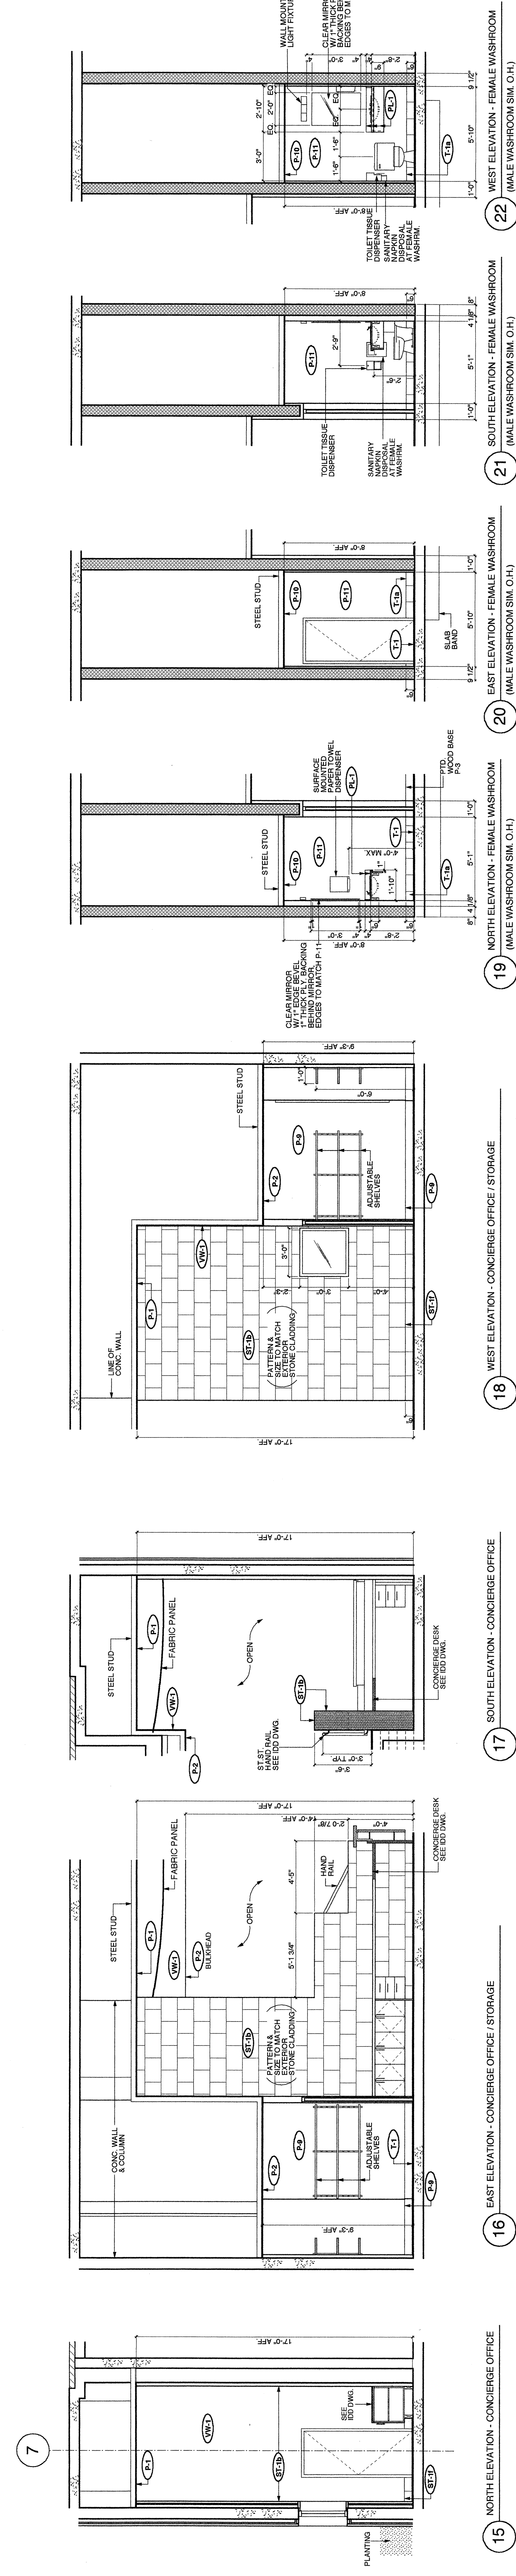


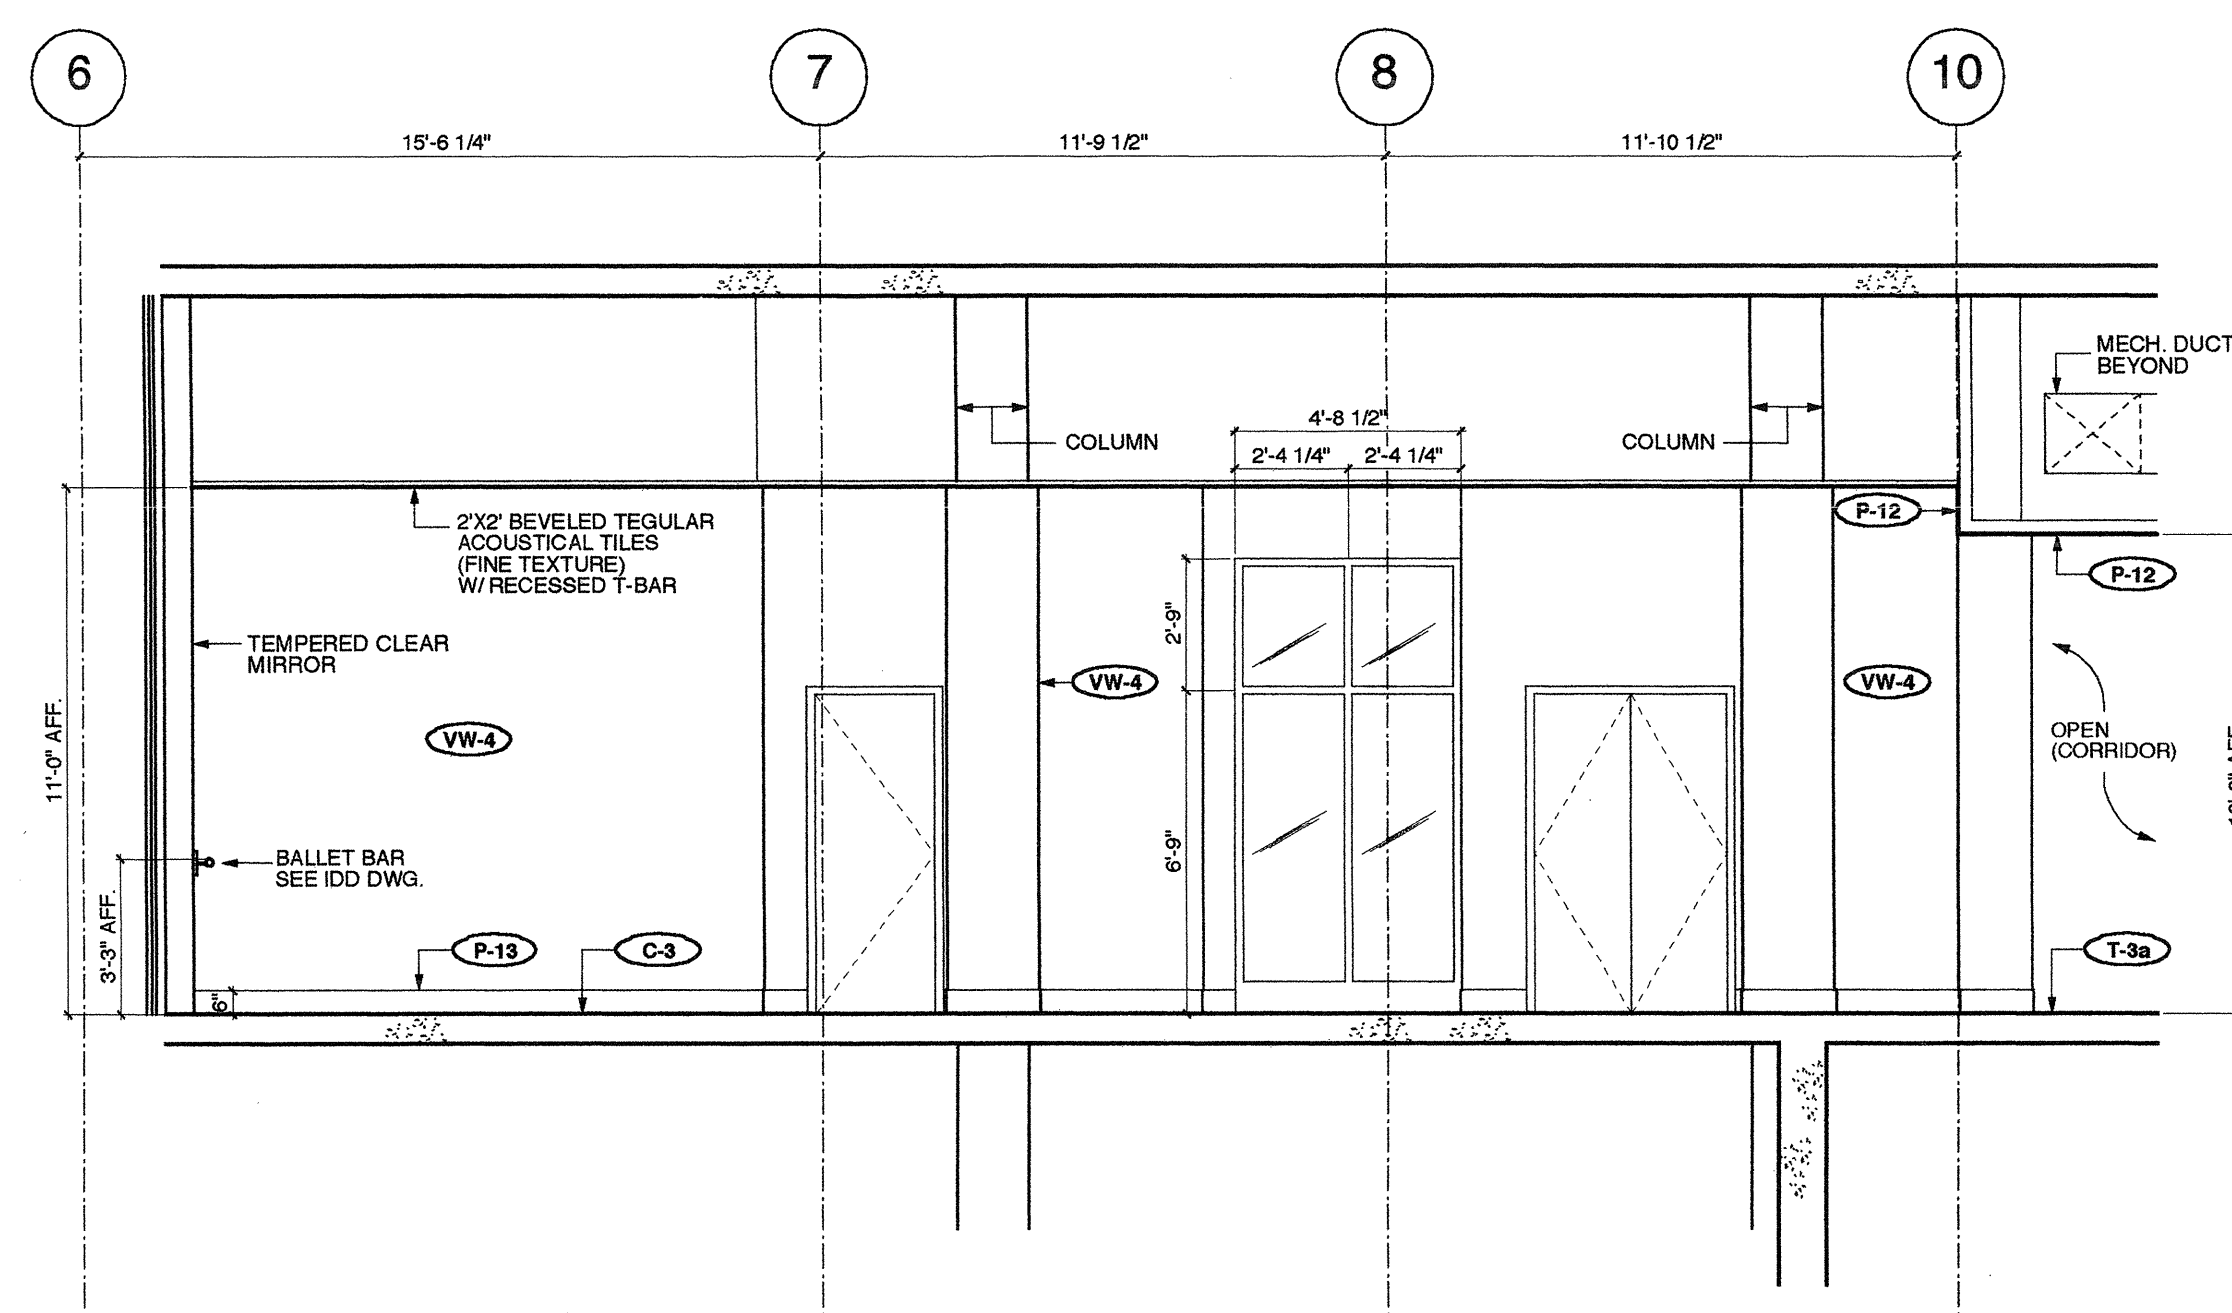


1 NORTH ELEVATION - AMENITY AREA (EXERCISE ROOM)

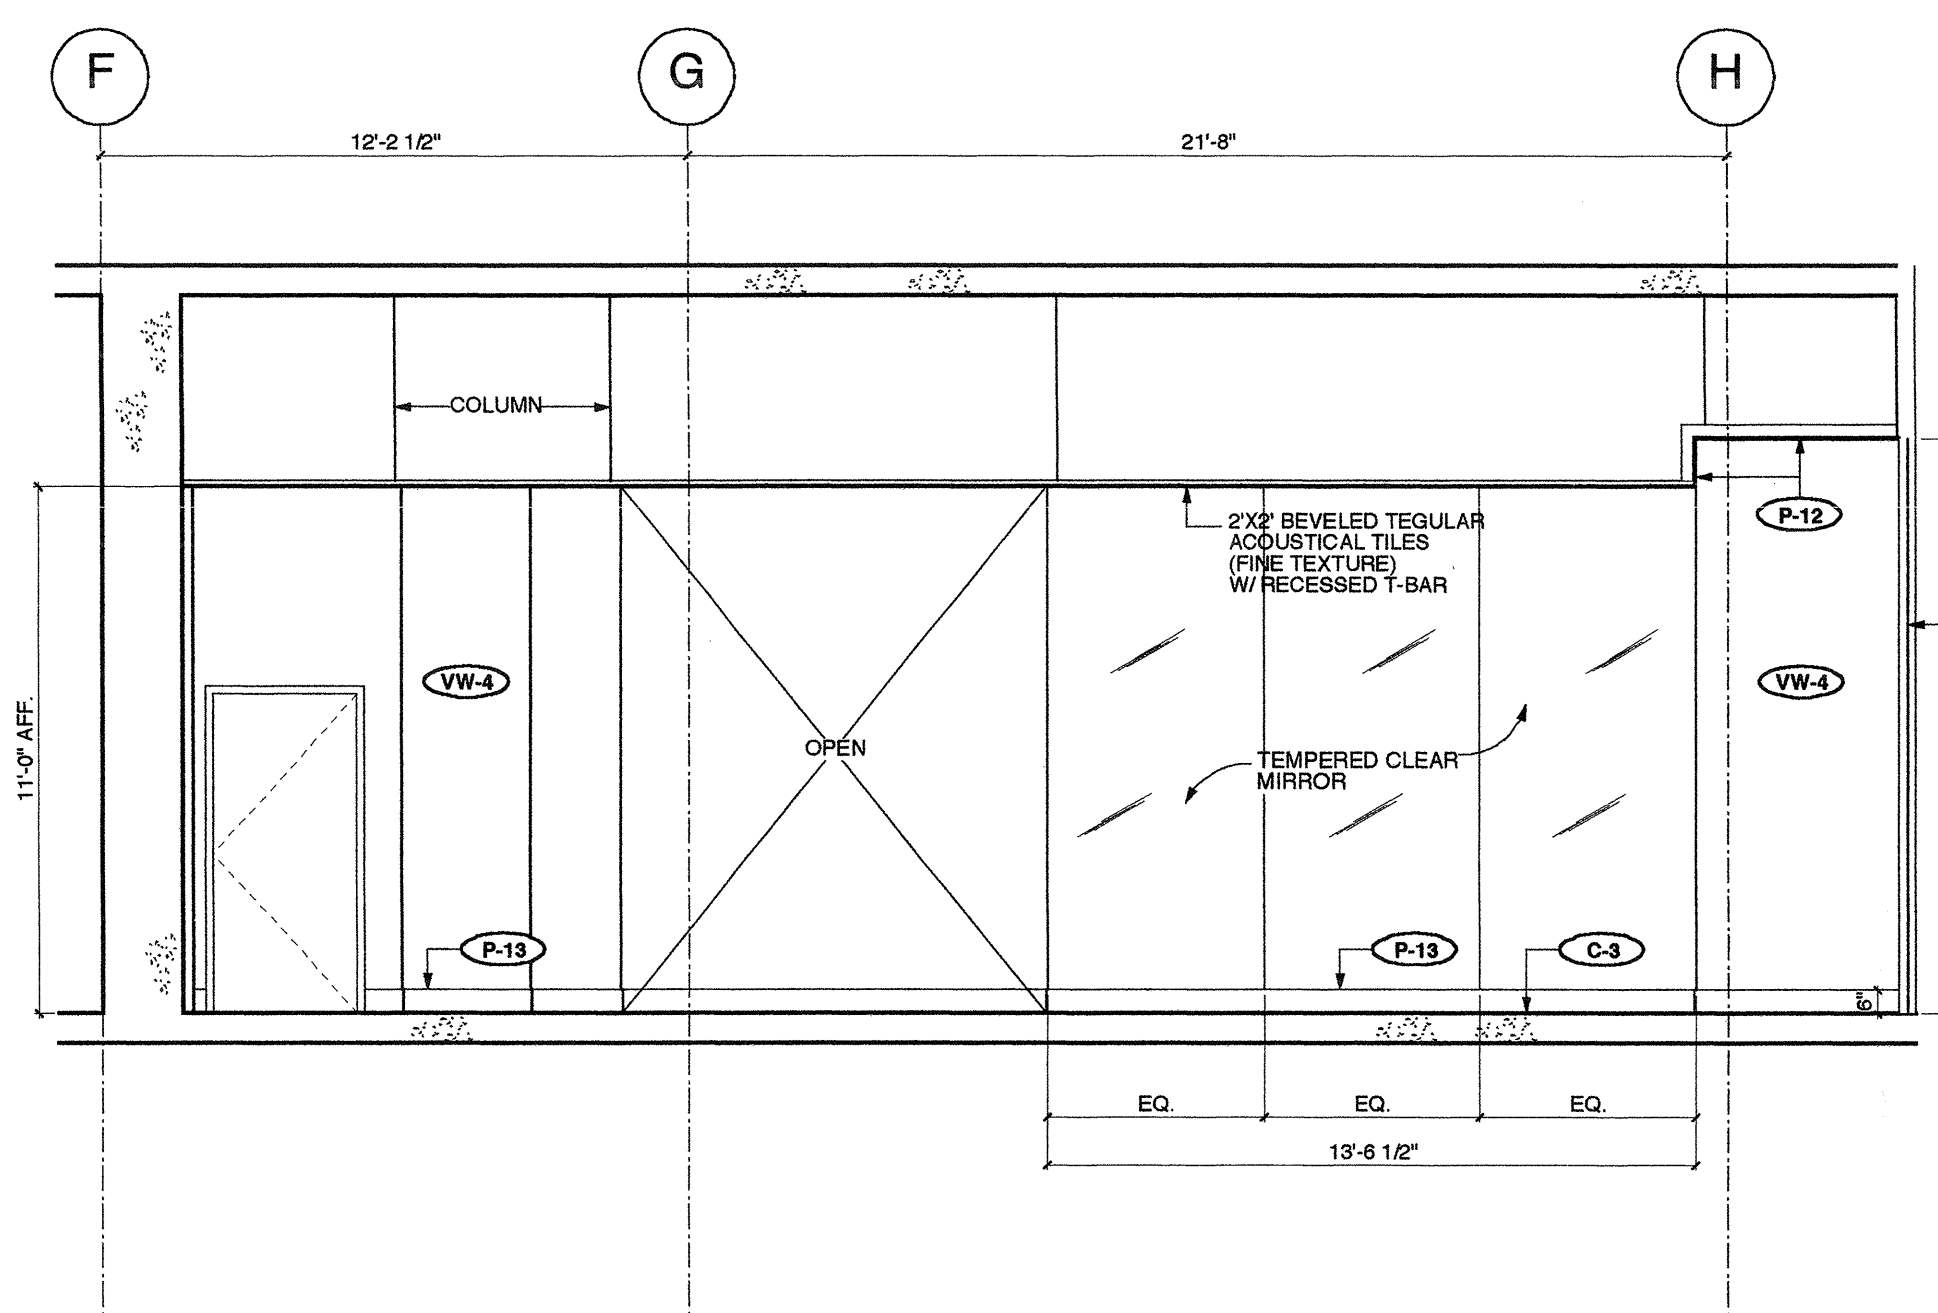


2 EAST ELEVATION - AMENITY AREA (EXERCISE ROOM)

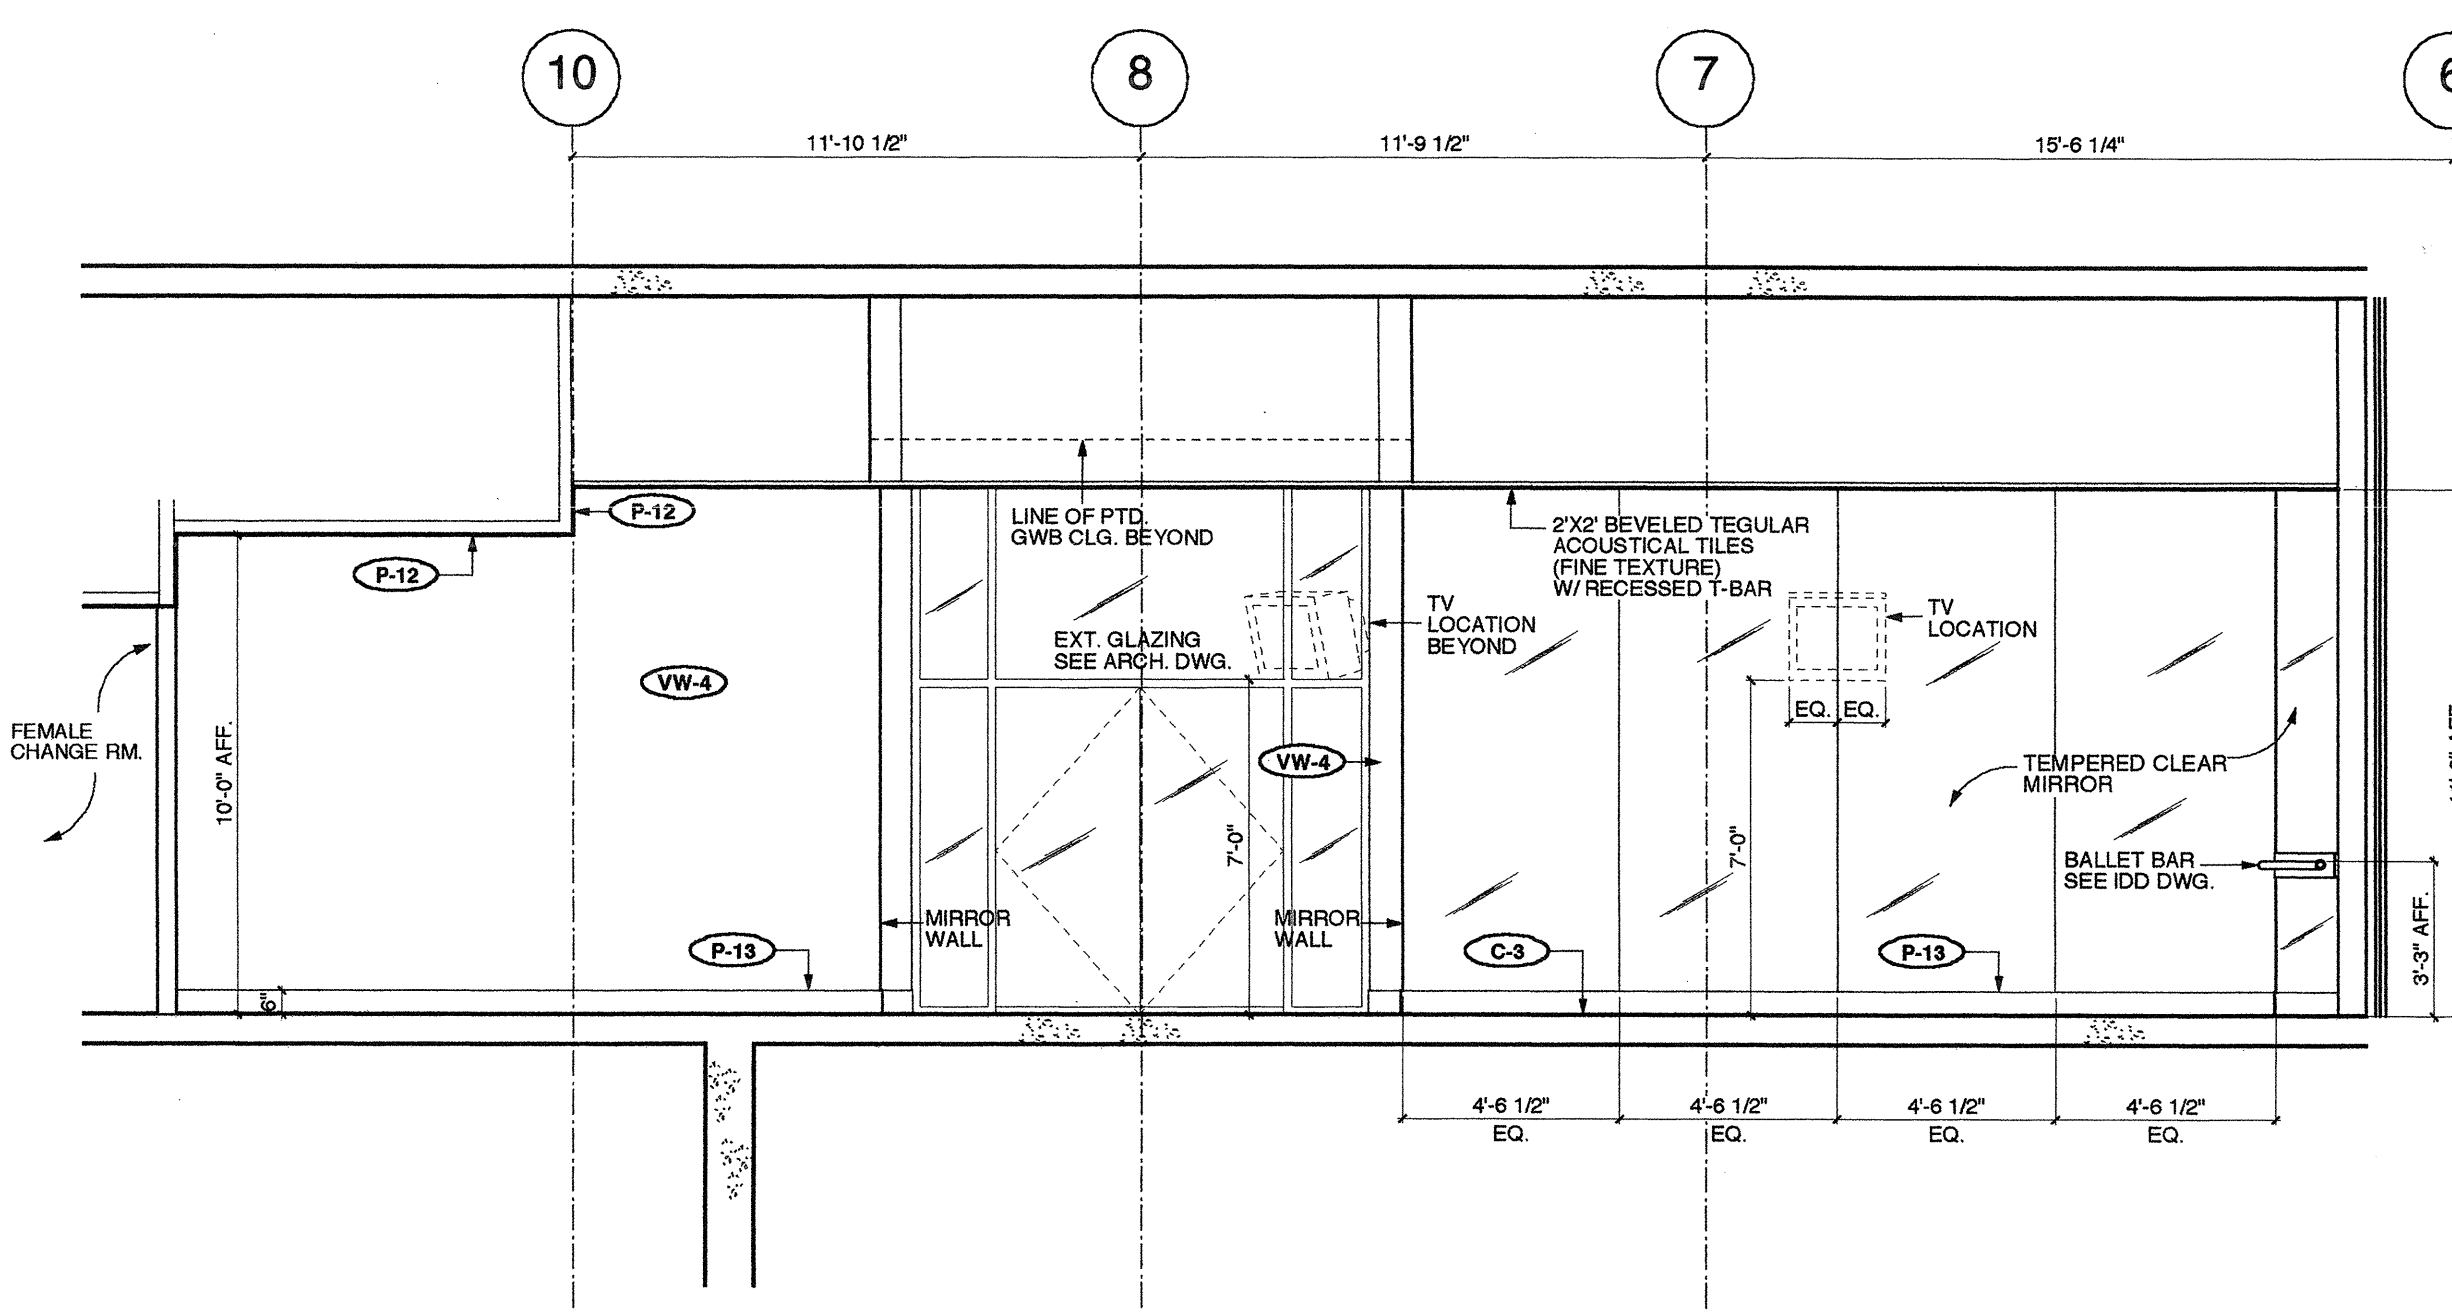


3 SOUTH ELEVATION - AMENITY AREA (EXERCISE ROOM)

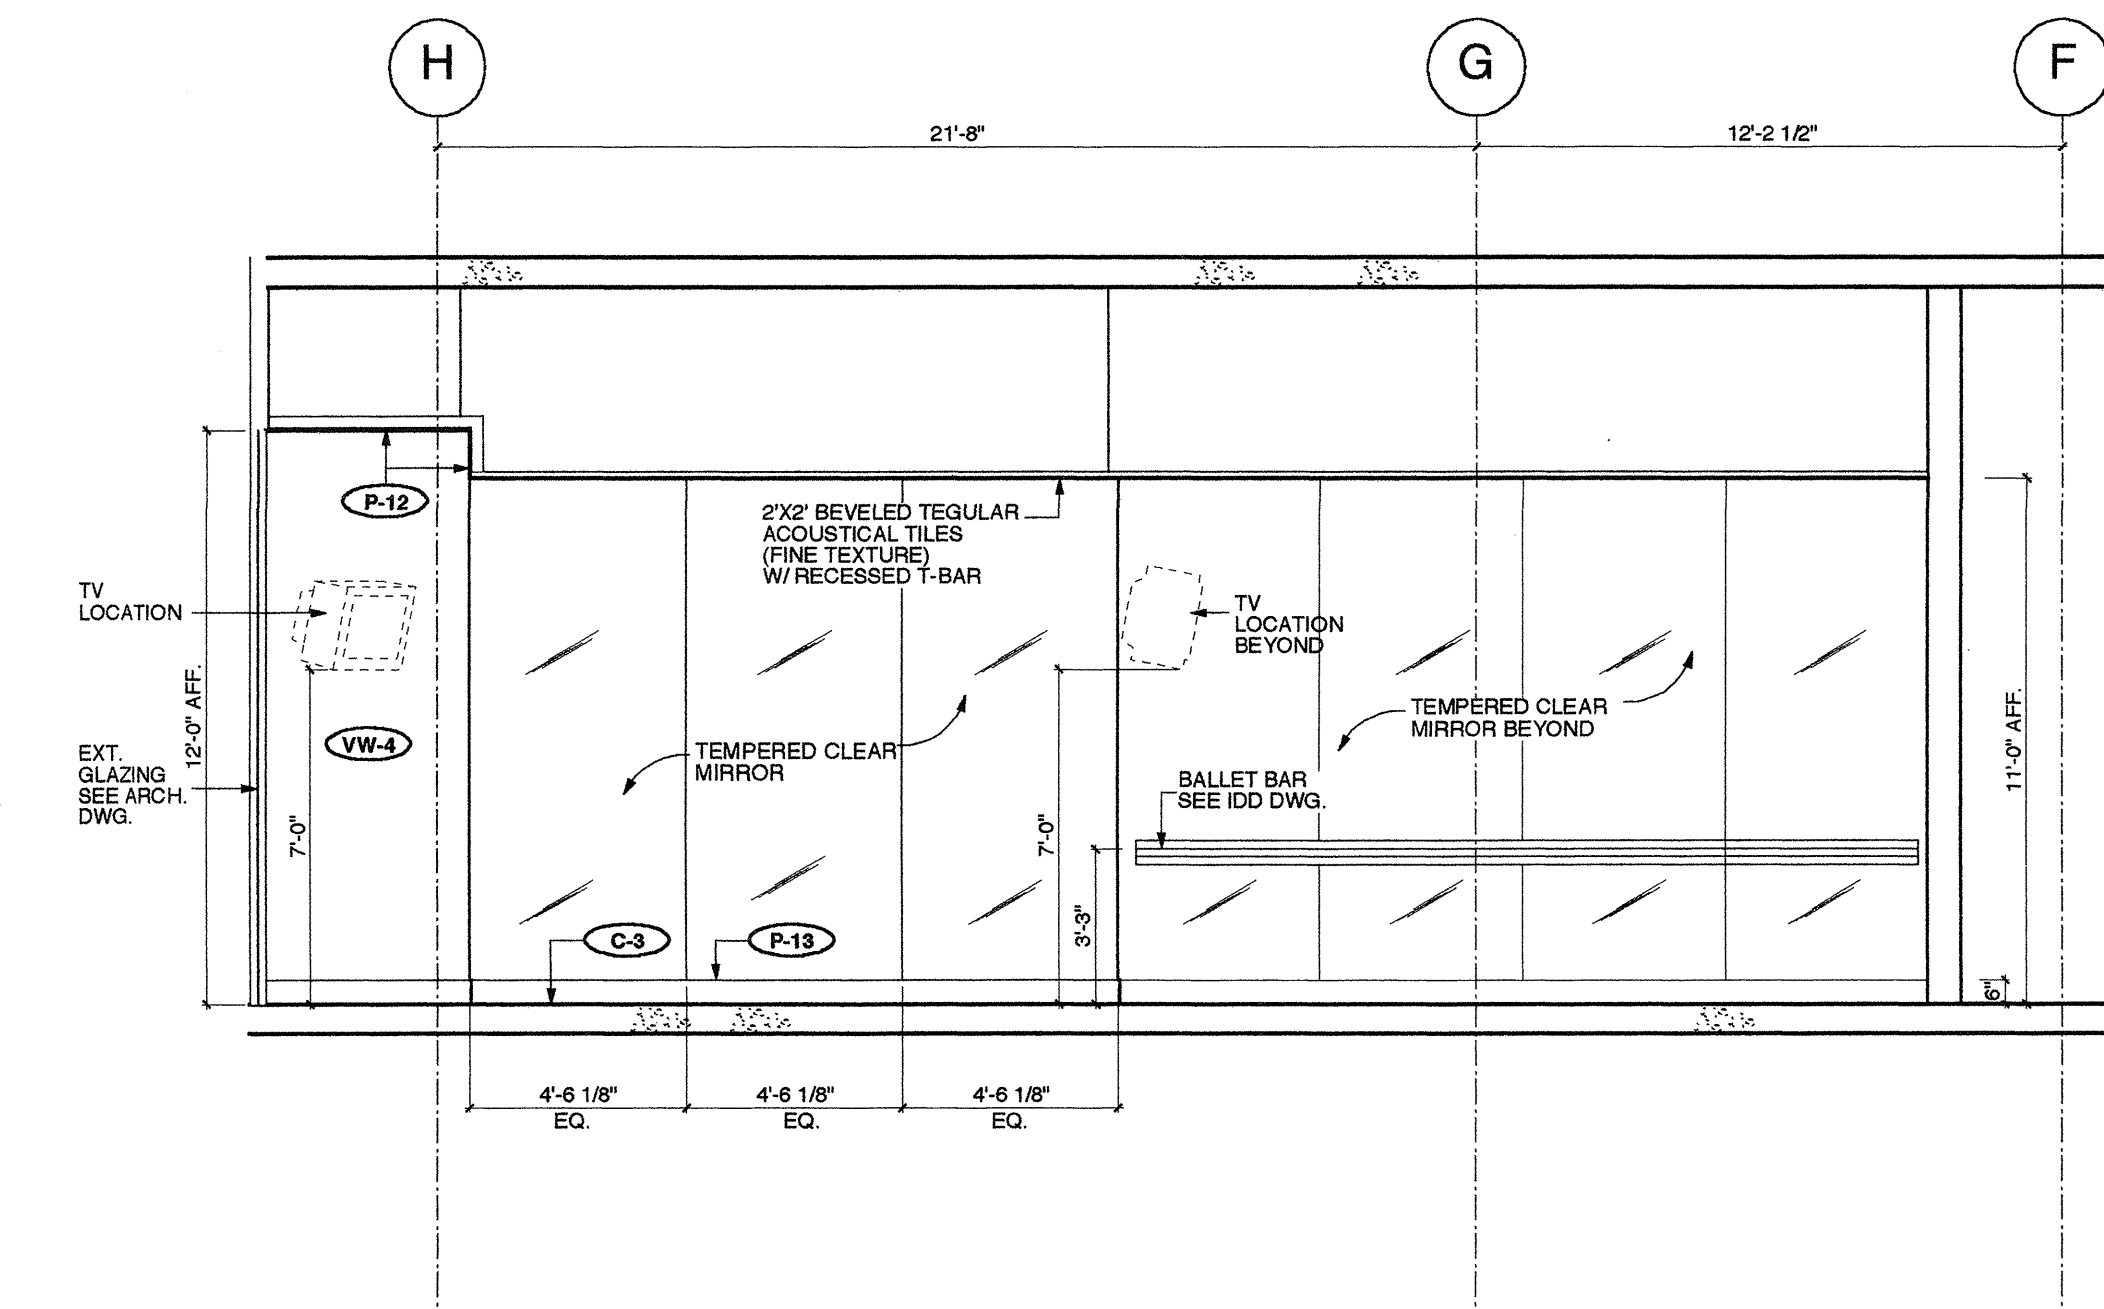


4 WEST ELEVATION - AMENITY AREA (EXERCISE ROOM)

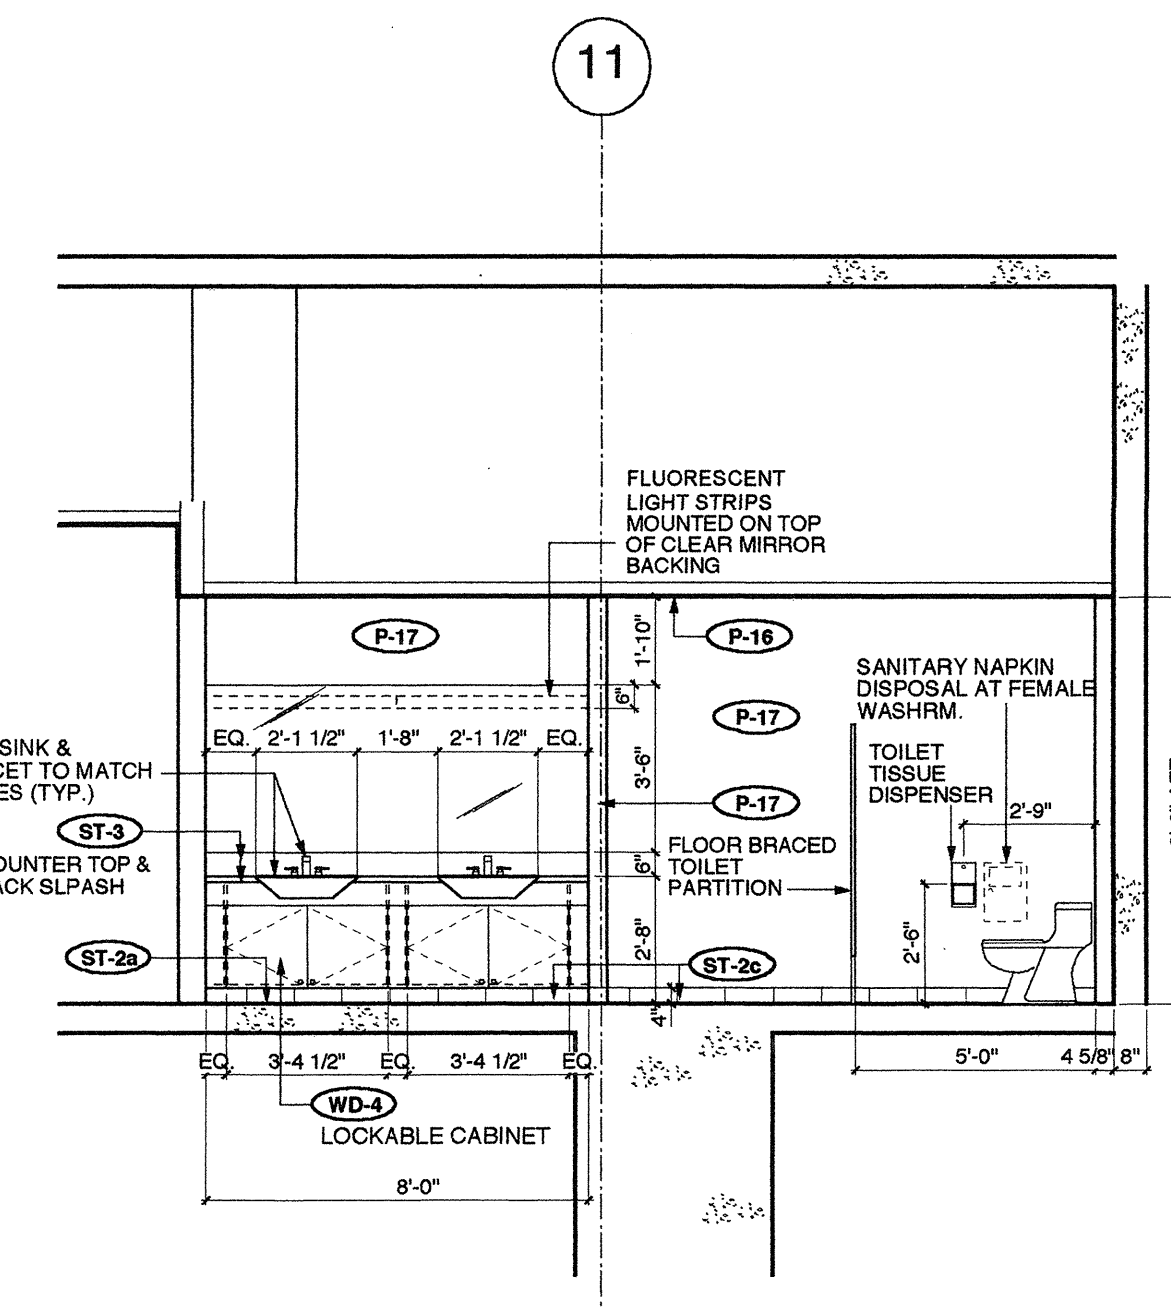


5 NORTH ELEVATION - MALE CHANGE ROOM
(FEMALE CHANGE ROOM SIM.)

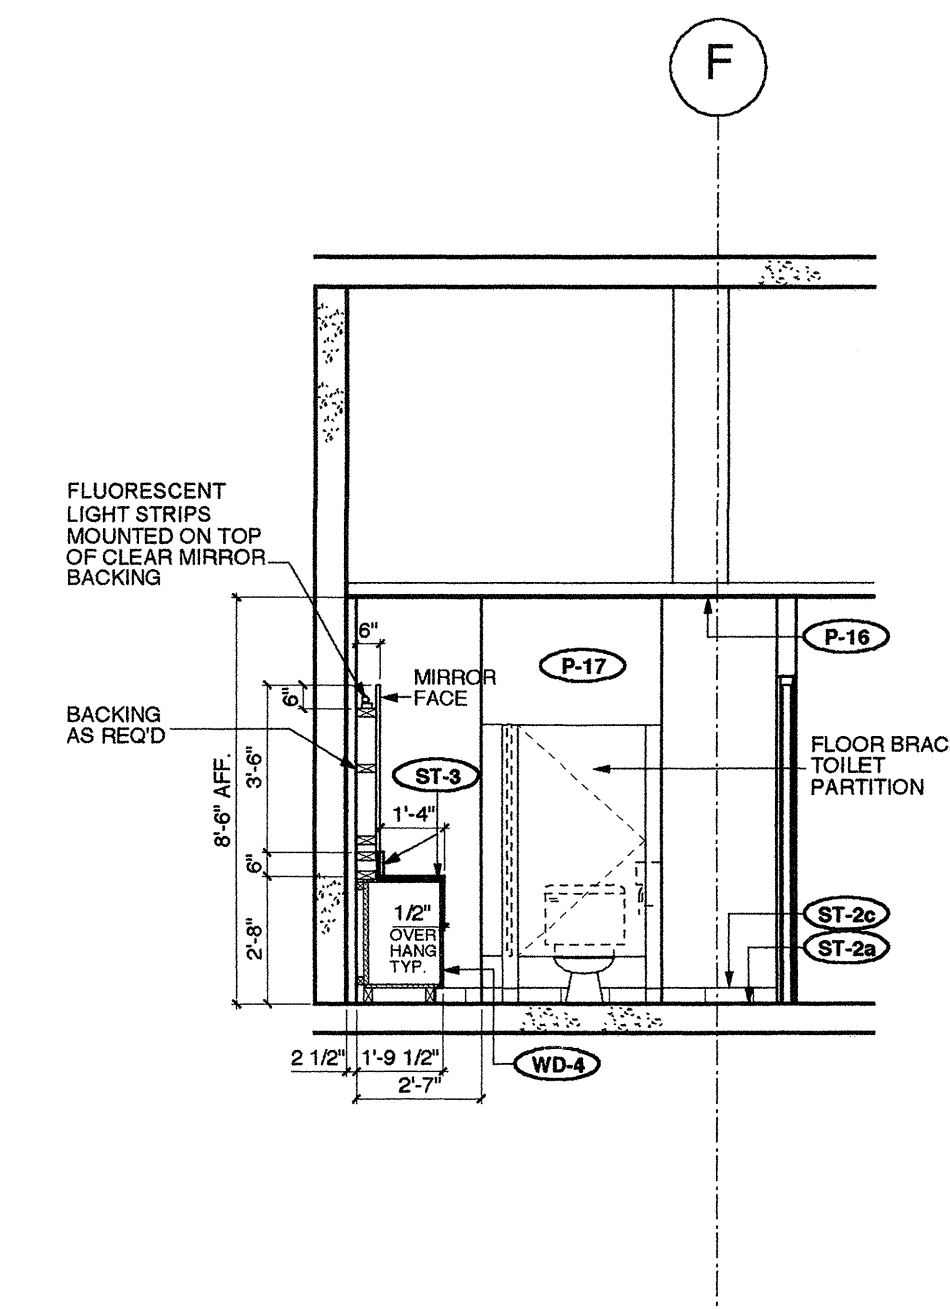


6 EAST ELEVATION - MALE CHANGE ROOM
(FEMALE CHANGE ROOM SIM.)

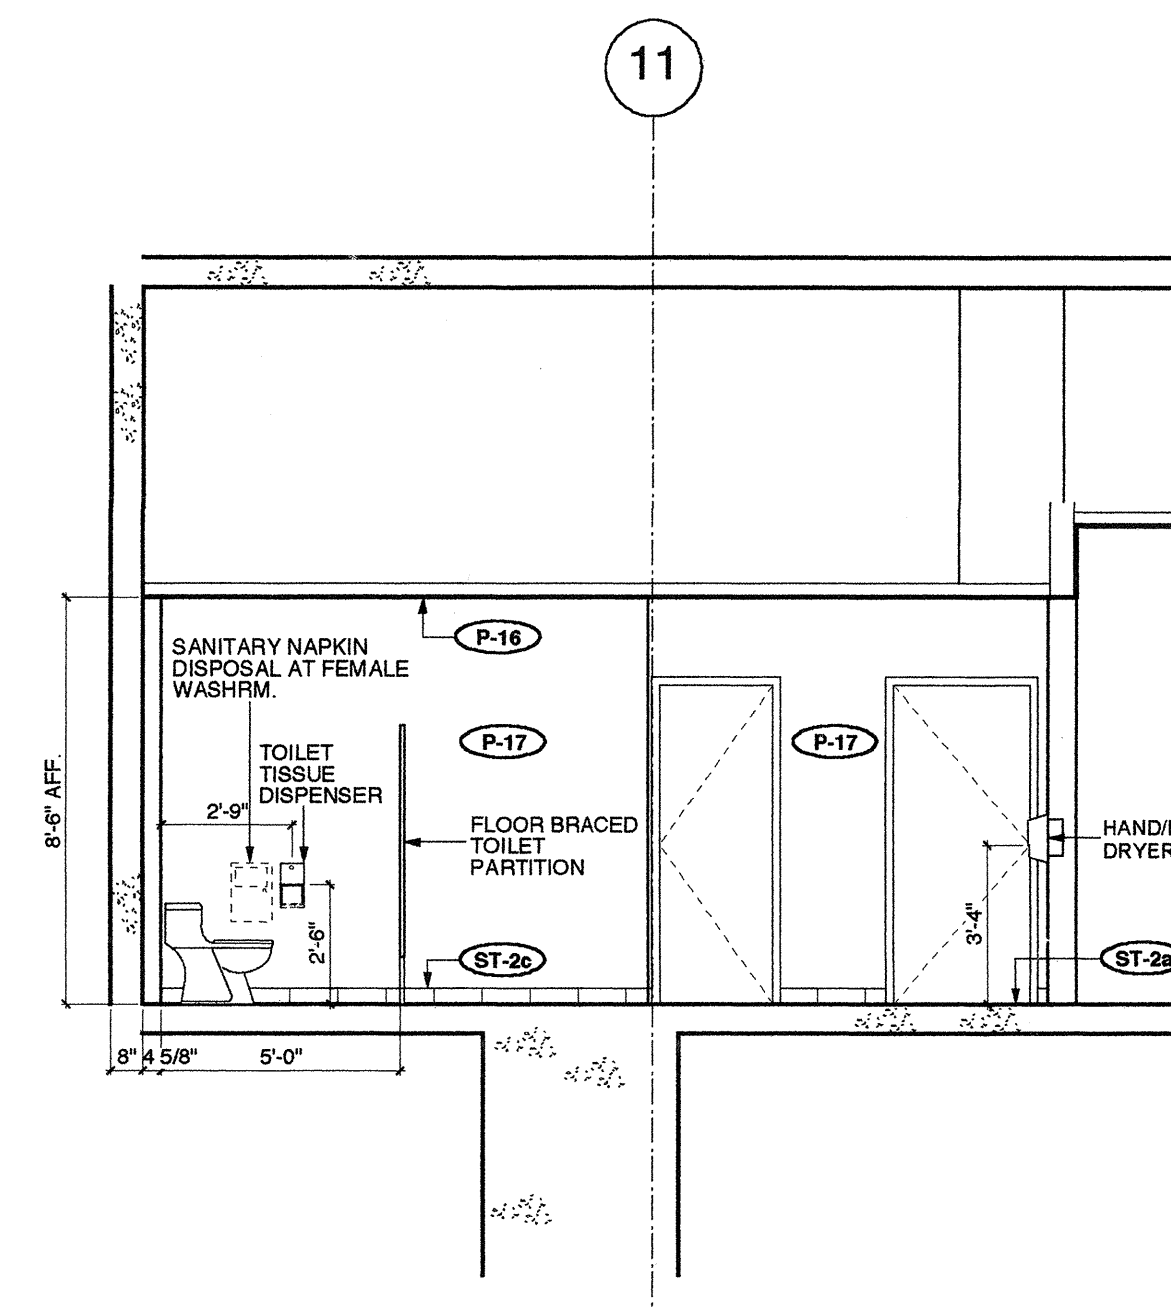


7 SOUTH ELEVATION - MALE CHANGE ROOM
(FEMALE CHANGE ROOM SIM.)

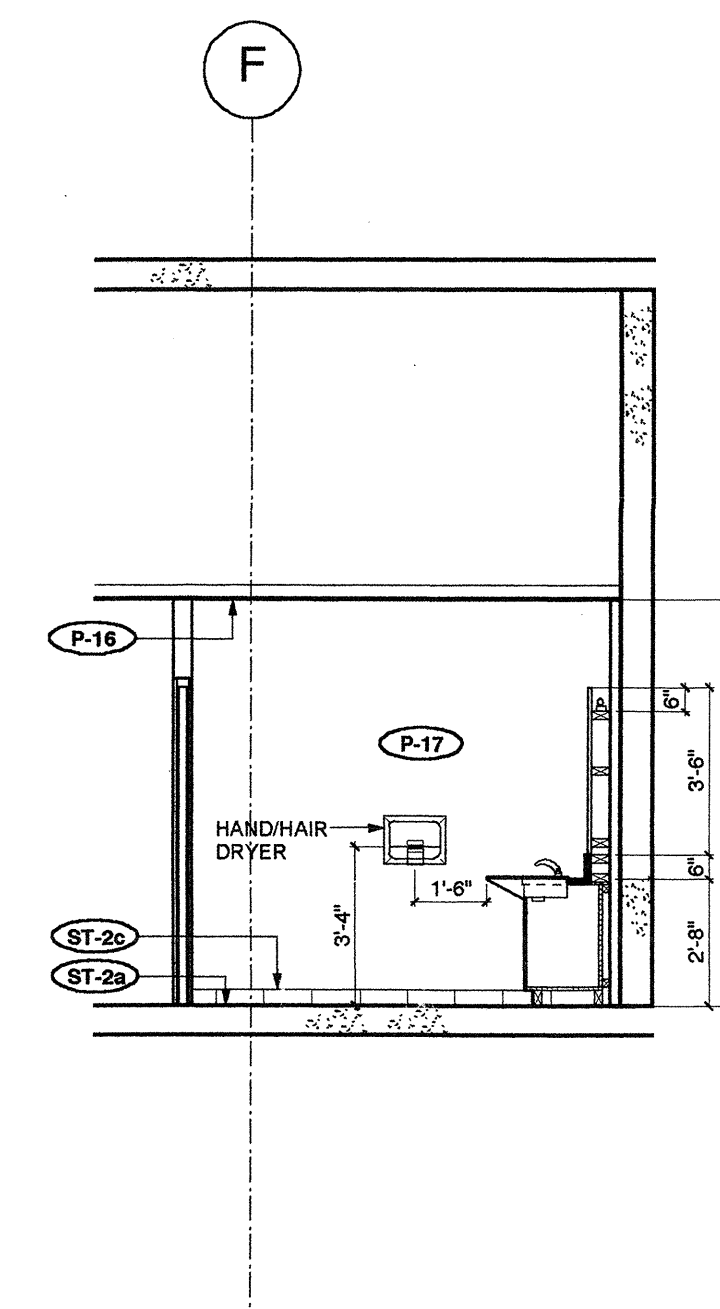


8 WEST ELEVATION - MALE CHANGE ROOM
(FEMALE CHANGE ROOM SIM.)

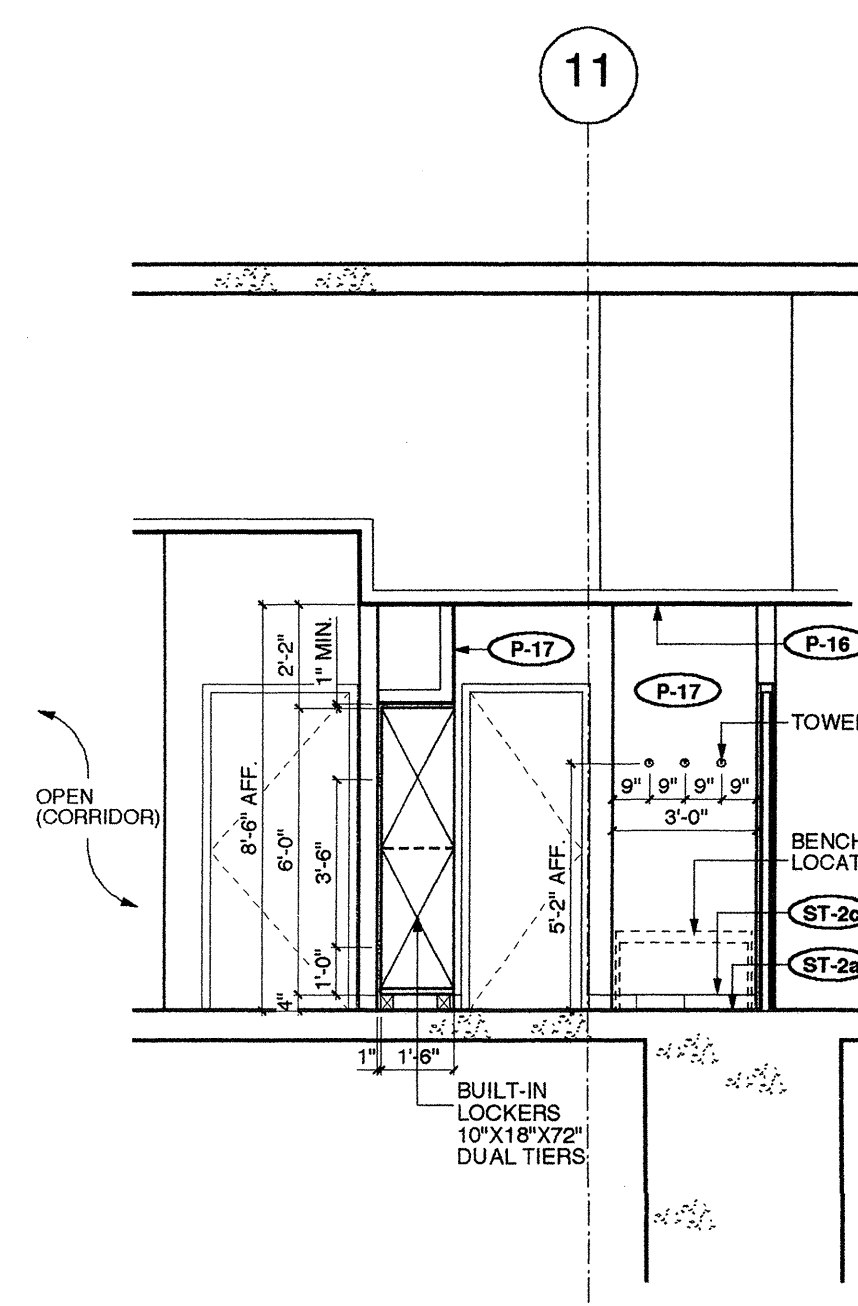


9 NORTH ELEVATION - MALE LOCKER ROOM
(FEMALE LOCKER ROOM SIM.)

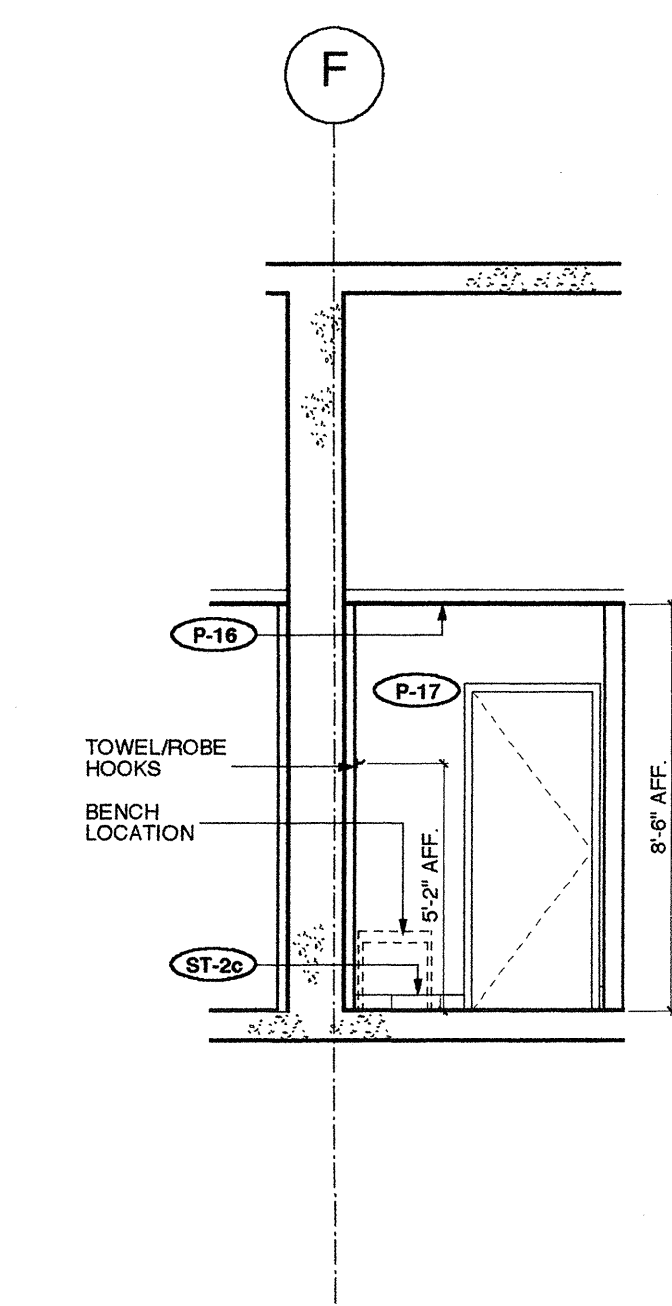


10 EAST ELEVATION - MALE LOCKER ROOM
(FEMALE LOCKER ROOM SIM.)

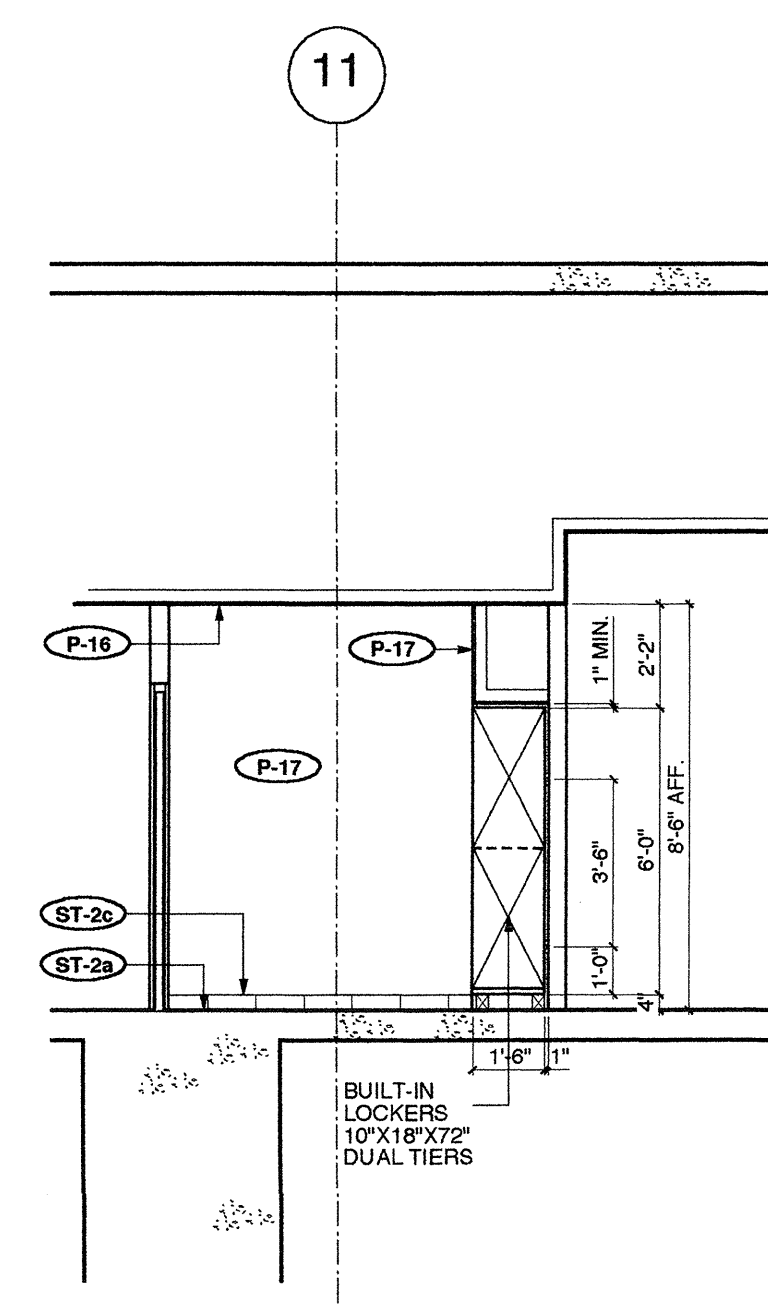


11 SOUTH ELEVATION - MALE LOCKER ROOM
(FEMALE LOCKER ROOM SIM.)

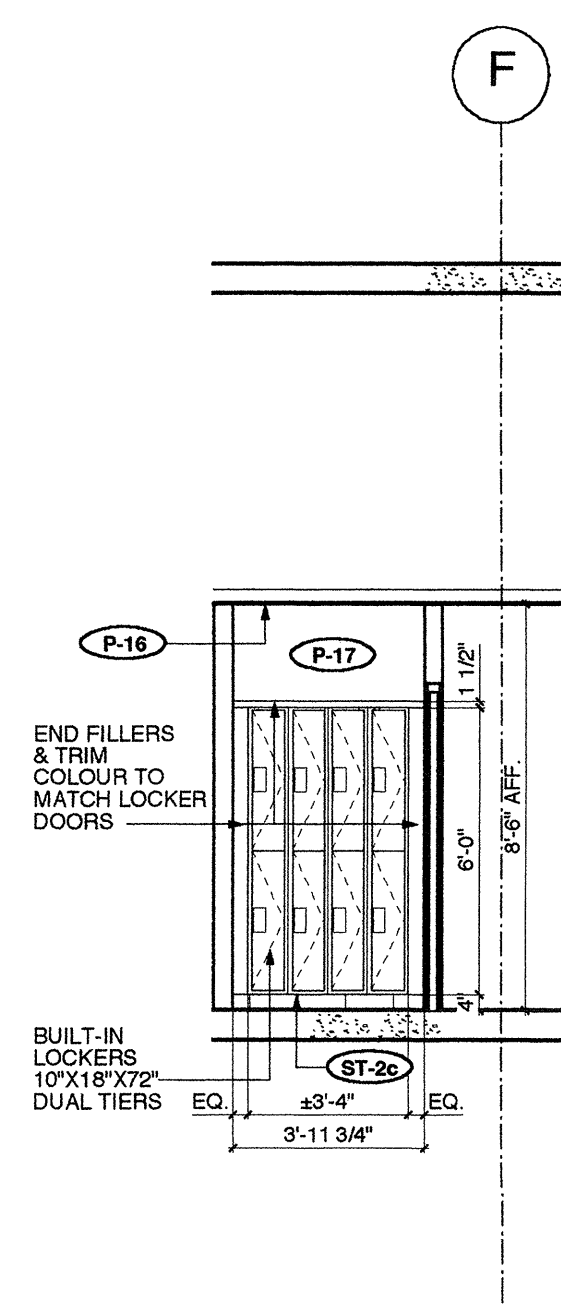


12 WEST ELEVATION - MALE LOCKER ROOM
(FEMALE LOCKER ROOM SIM.)

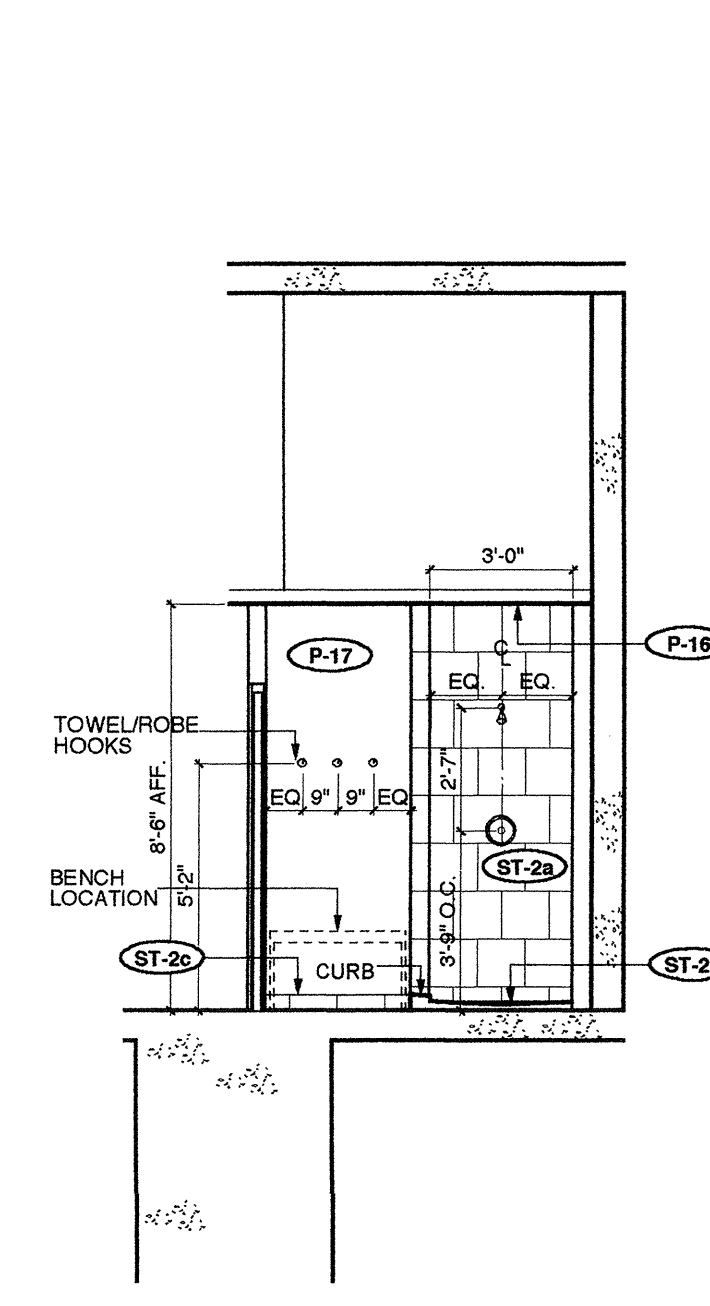


13 NORTH ELEVATION - MALE SHOWER ROOM

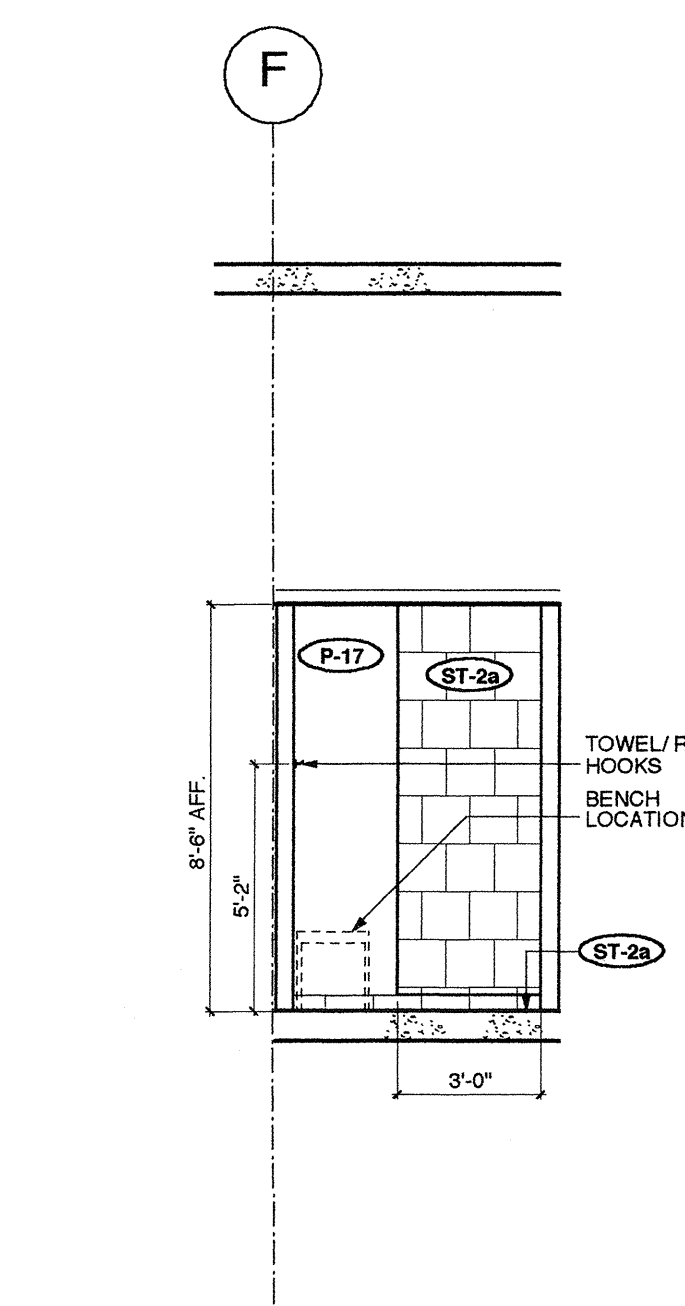


14 EAST ELEVATION - MALE SHOWER ROOM

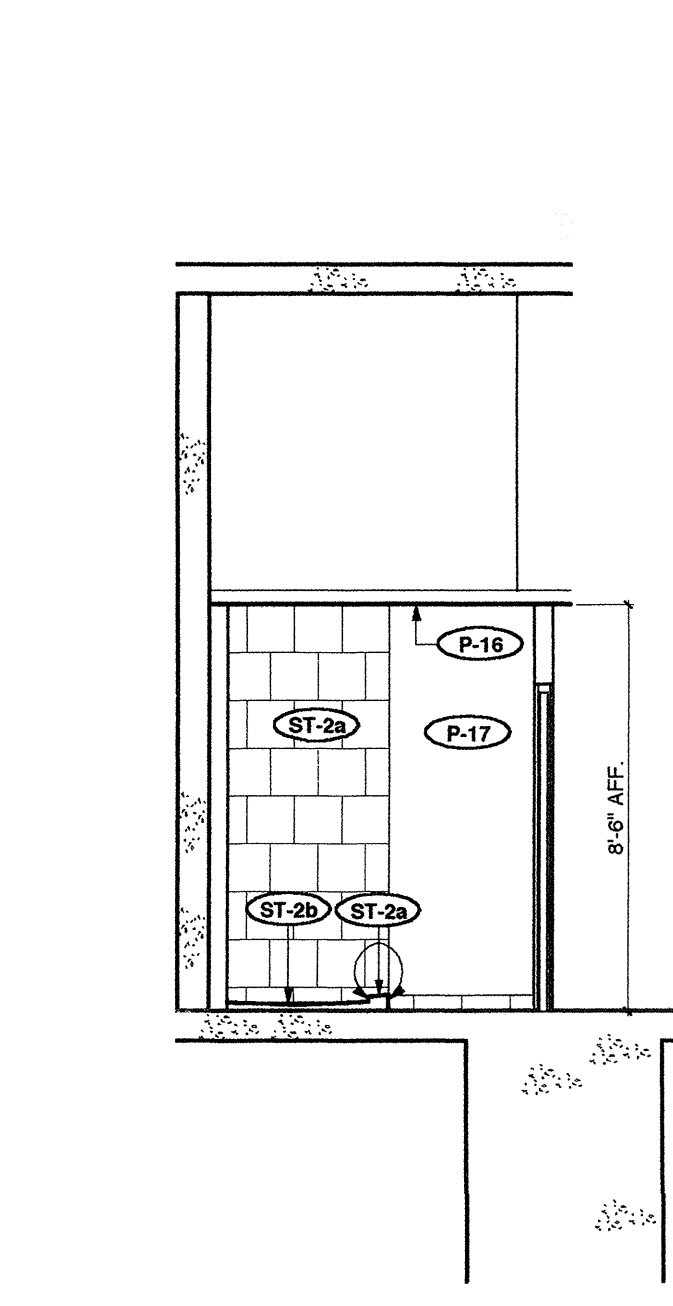


15 SOUTH ELEVATION - MALE SHOWER ROOM

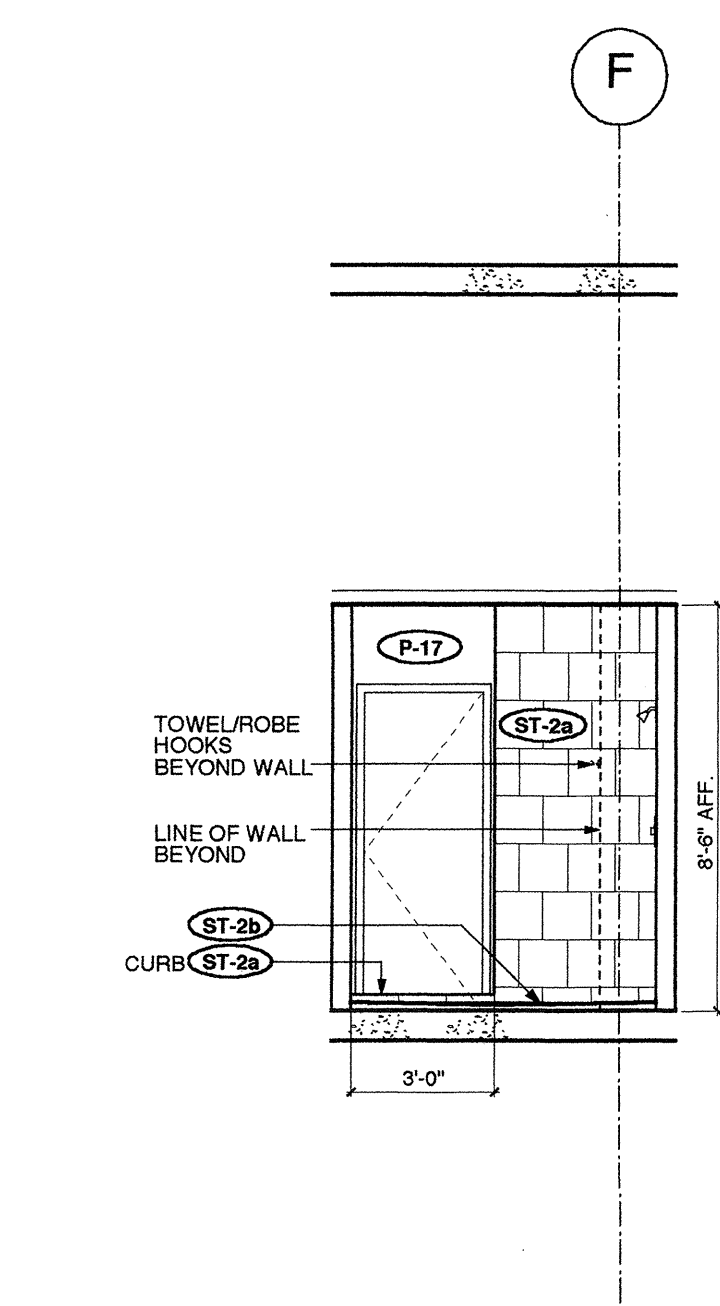


16 WEST ELEVATION - MALE SHOWER ROOM

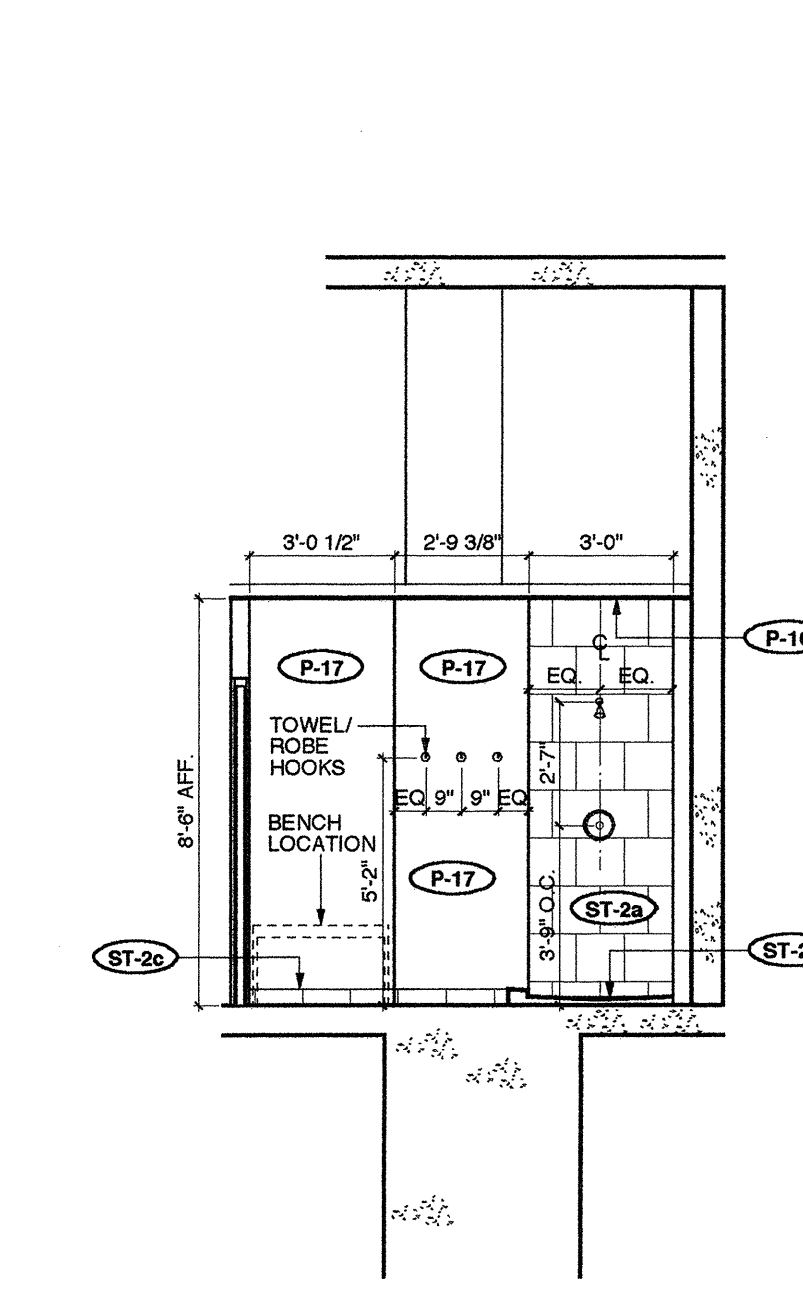


17 NORTH ELEVATION - FEMALE SHOWER ROOM

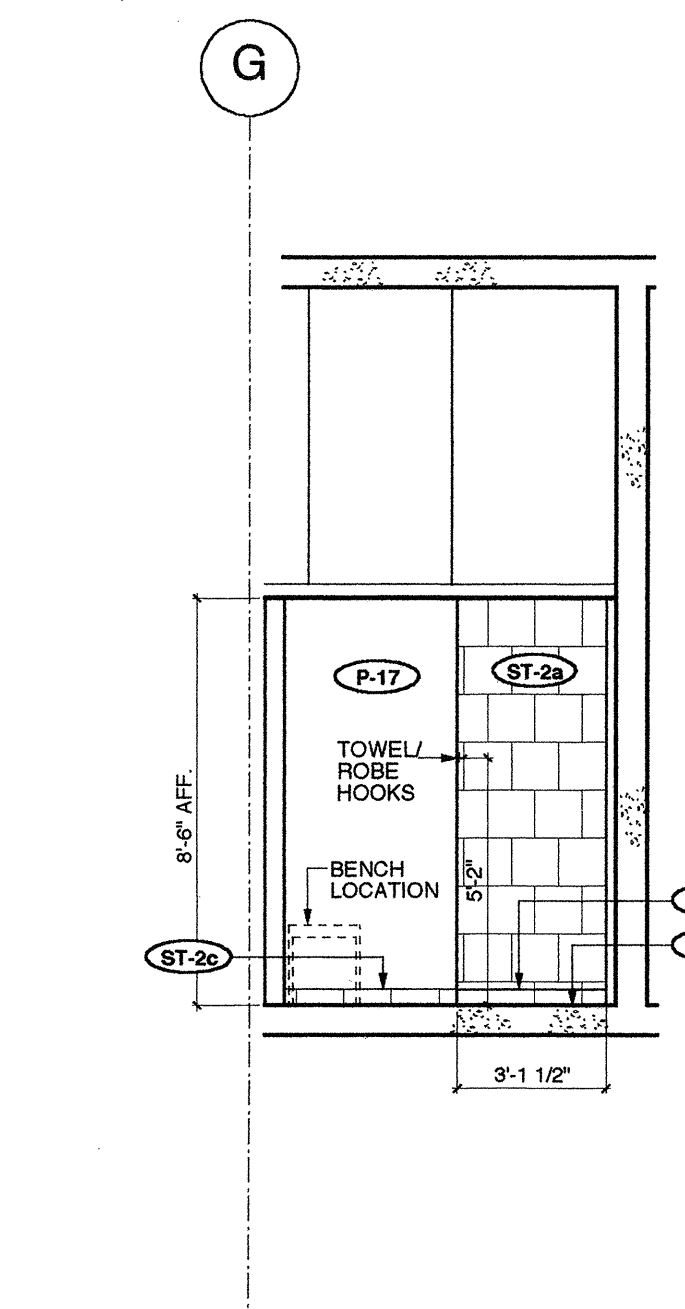

18 EAST ELEVATION - FEMALE SHOWER ROOM

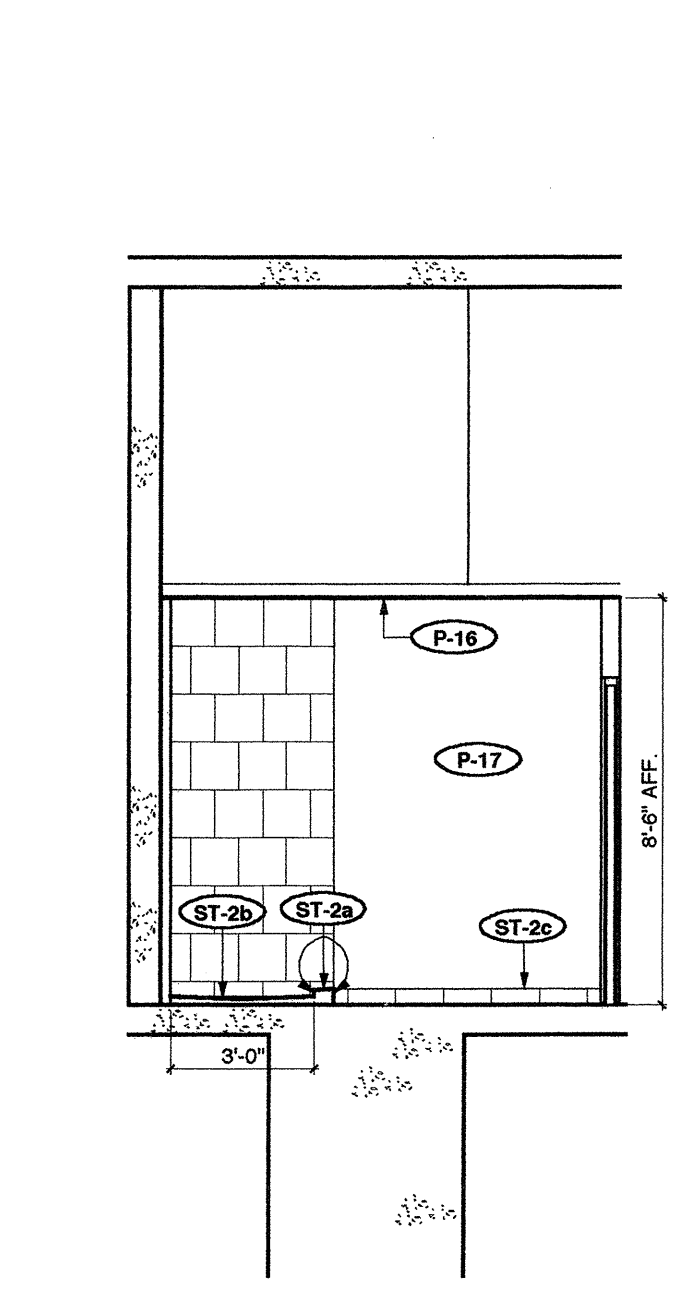

19 SOUTH ELEVATION - FEMALE SHOWER ROOM

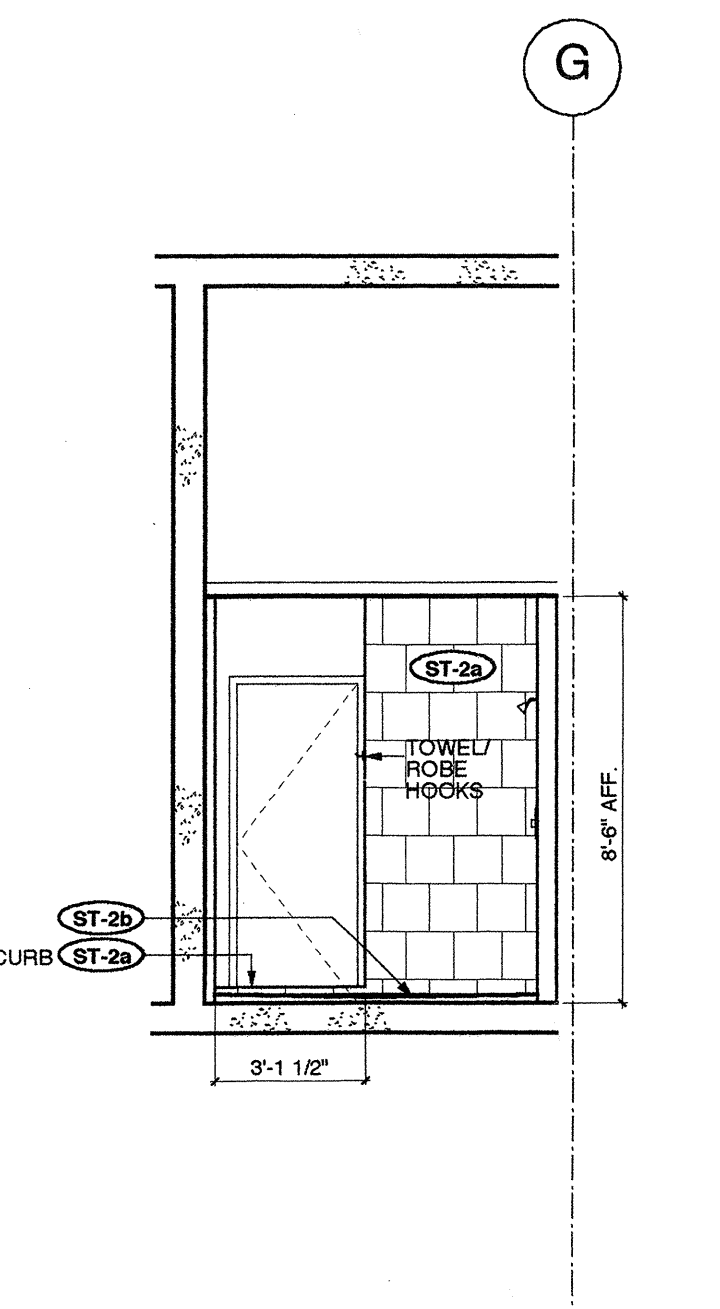

20 WEST ELEVATION - FEMALE SHOWER ROOM

SEAL:

THE DRAWING MUST NOT BE SCALED.
ALL DIMENSIONS MUST BE CHECKED AND VERIFIED BY THE
DESIGNER OR REGISTERED PROFESSIONAL ARCHITECT.
COPYRIGHT RESERVED. THIS DRAWING AND DESIGN IS AT ALL
TIMES THE PROPERTY OF HANCOCK BRUCKNER ENG + WRIGHT
ARCHITECTS. NO PART OF THIS DRAWING MAY BE USED WITHOUT THE ARCHITECT'S
WRITTEN CONSENT.

NO. DATE REVISIONS
1. OCT. 23, 2001 ISSUED FOR GENERAL REVISION
2. JAN. 10, 2002 ISSUED FOR APPROVAL
3. FEB. 11, 2002 RE-SUBMITTED
4. MAR. 1, 2002 ISSUED FOR CONSTRUCTION

Hancock Bruckner
Eng + Wright
ARCHITECTS

1800 Alhambra Street Vancouver, B.C. V6G 1A6
Tel: (604) 681-3710 Fax: (604) 681-3770

PROJECT
HARBOUR GREEN 2B
1233 W.CORDOVA ST.

TITLE
LEVEL 2
ELEVATIONS


JOB NO: 9913
DATE: DEC. 19, 2001
SCALE: 1/4" = 1' - 0"
DRAWN: CM
CHECKED:
REV. NO.:

THIS DRAWING SUPERSEDES ALL ISSUES
BEARING PREVIOUS REVISION NUMBERS.


SHEET NO.:

ID 2.5


FILE NAME: 9913_ID 2.5_L2_ELEV
DATE LAST REVISED: MAR. 1, 2002

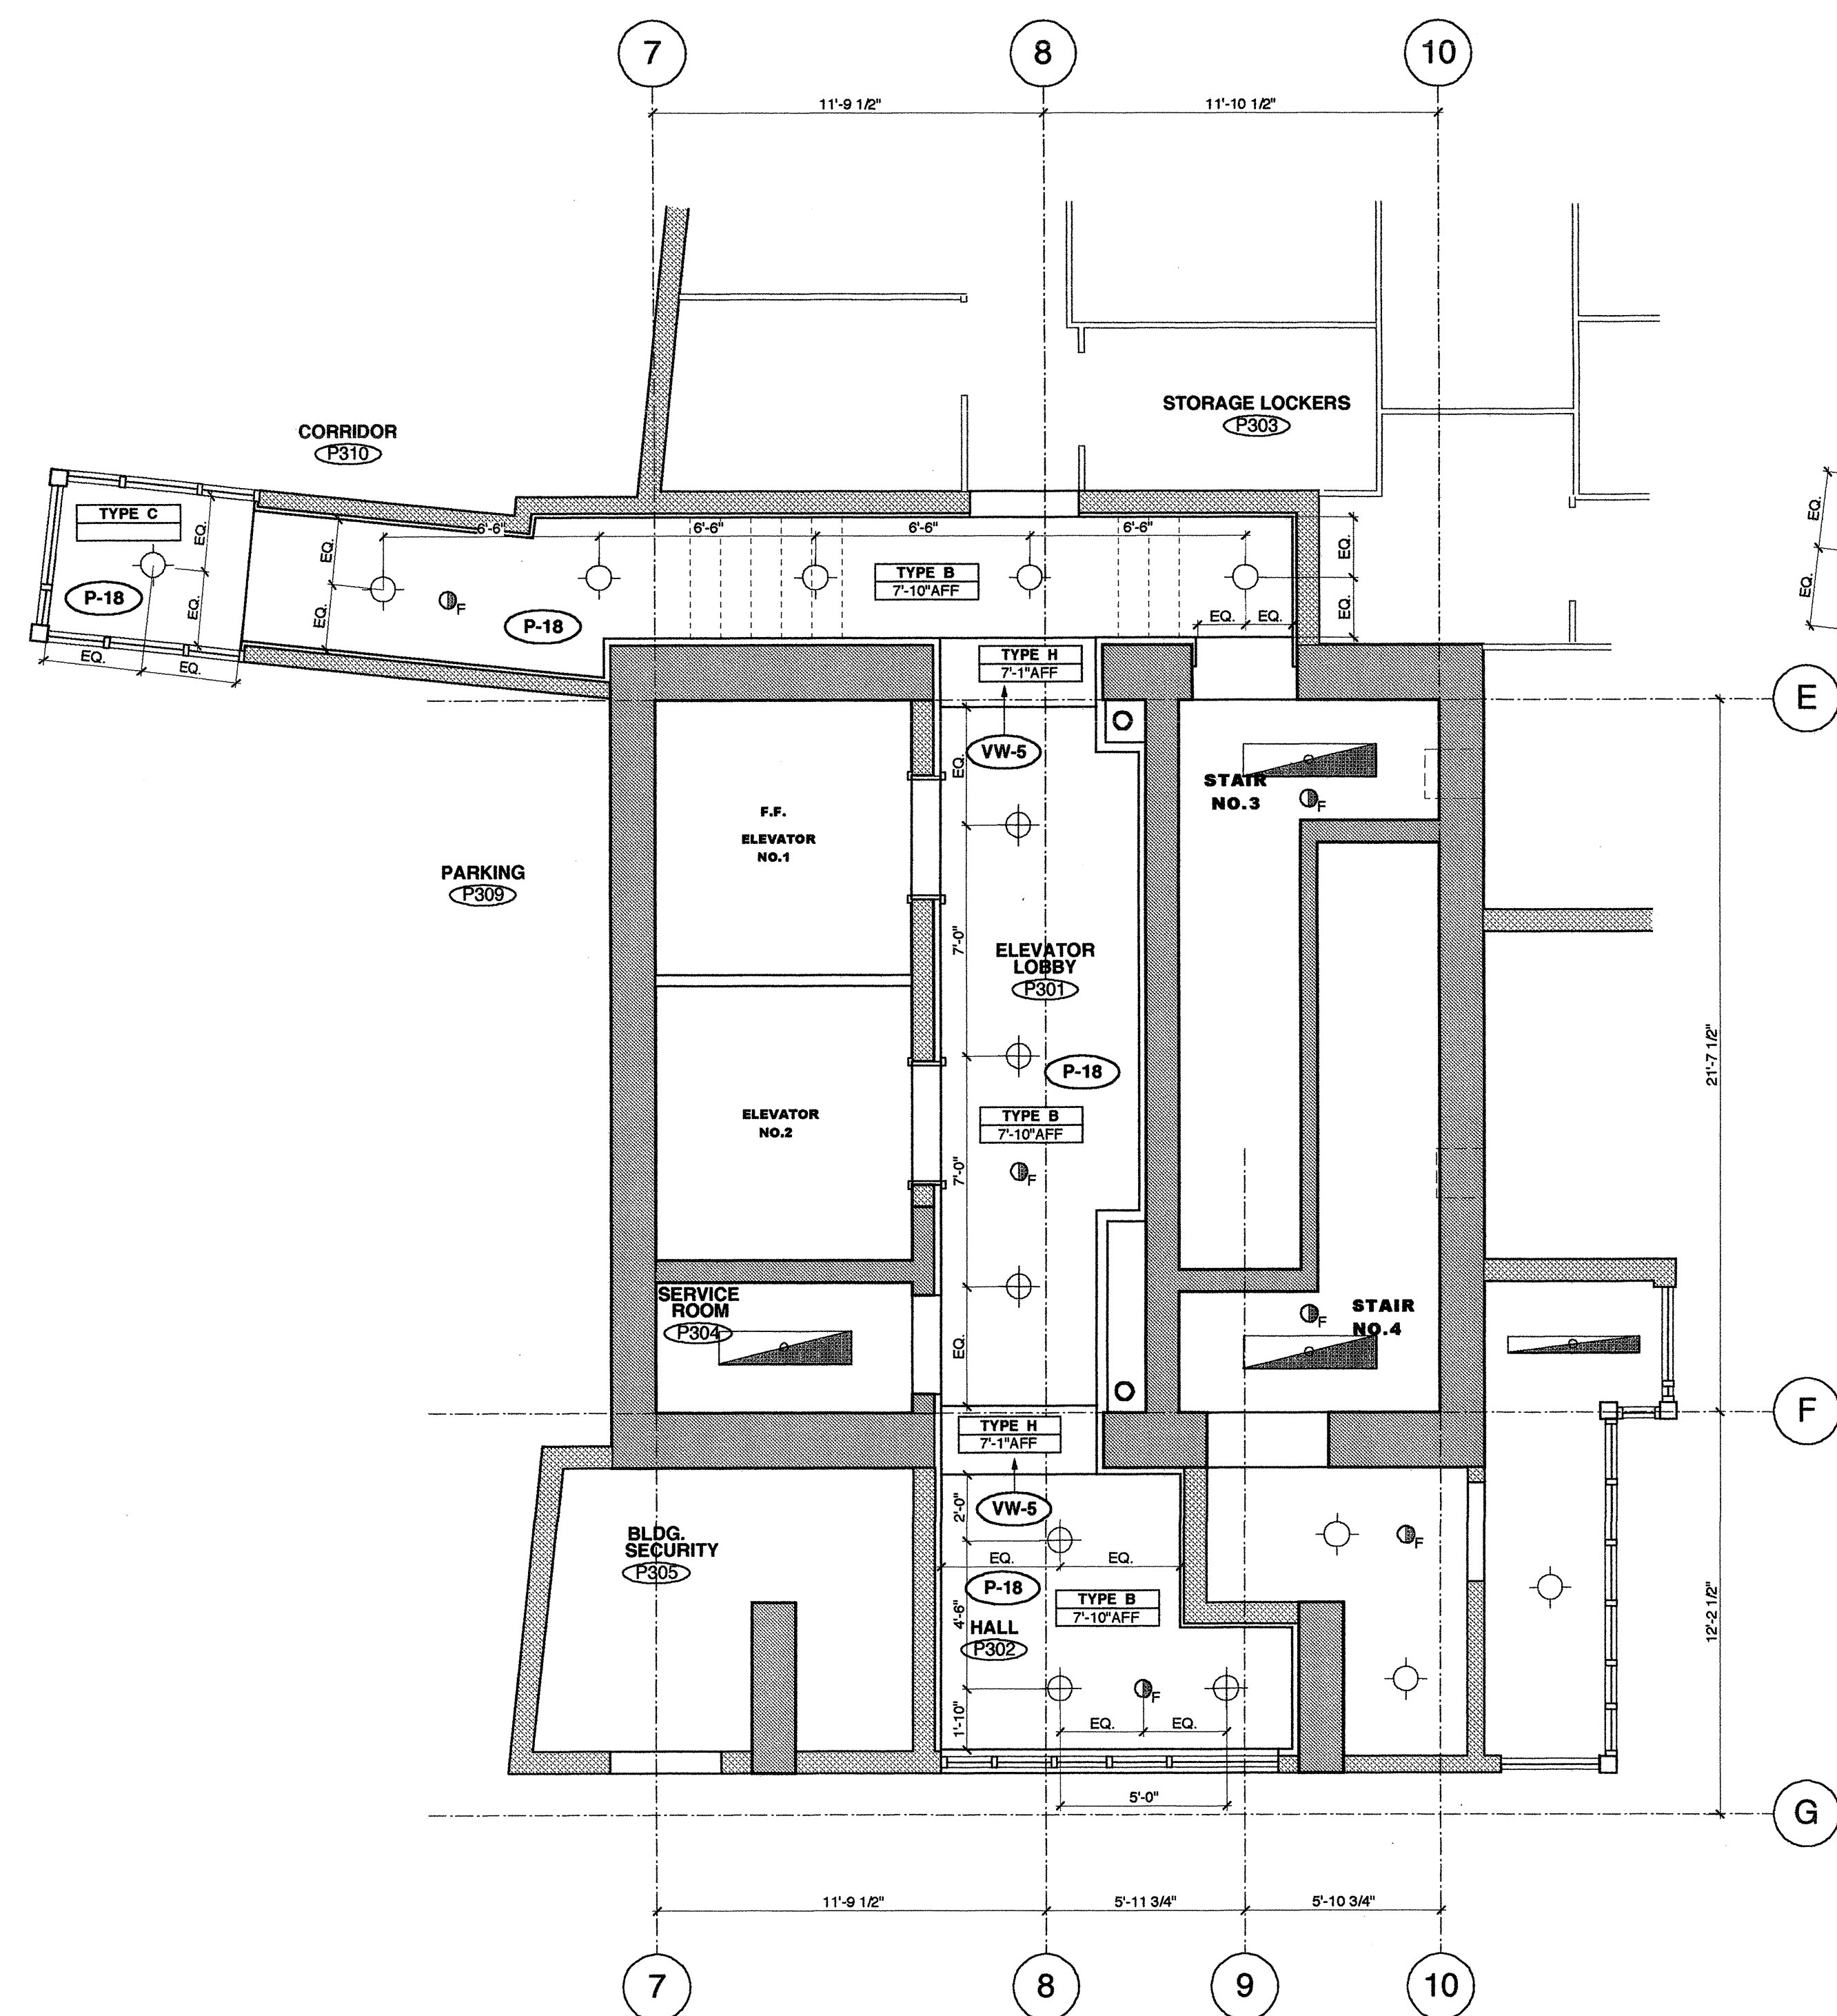


1 PARKADE LEVEL 3 ELEVATOR LOBBY REFLECTED CEILING PLAN

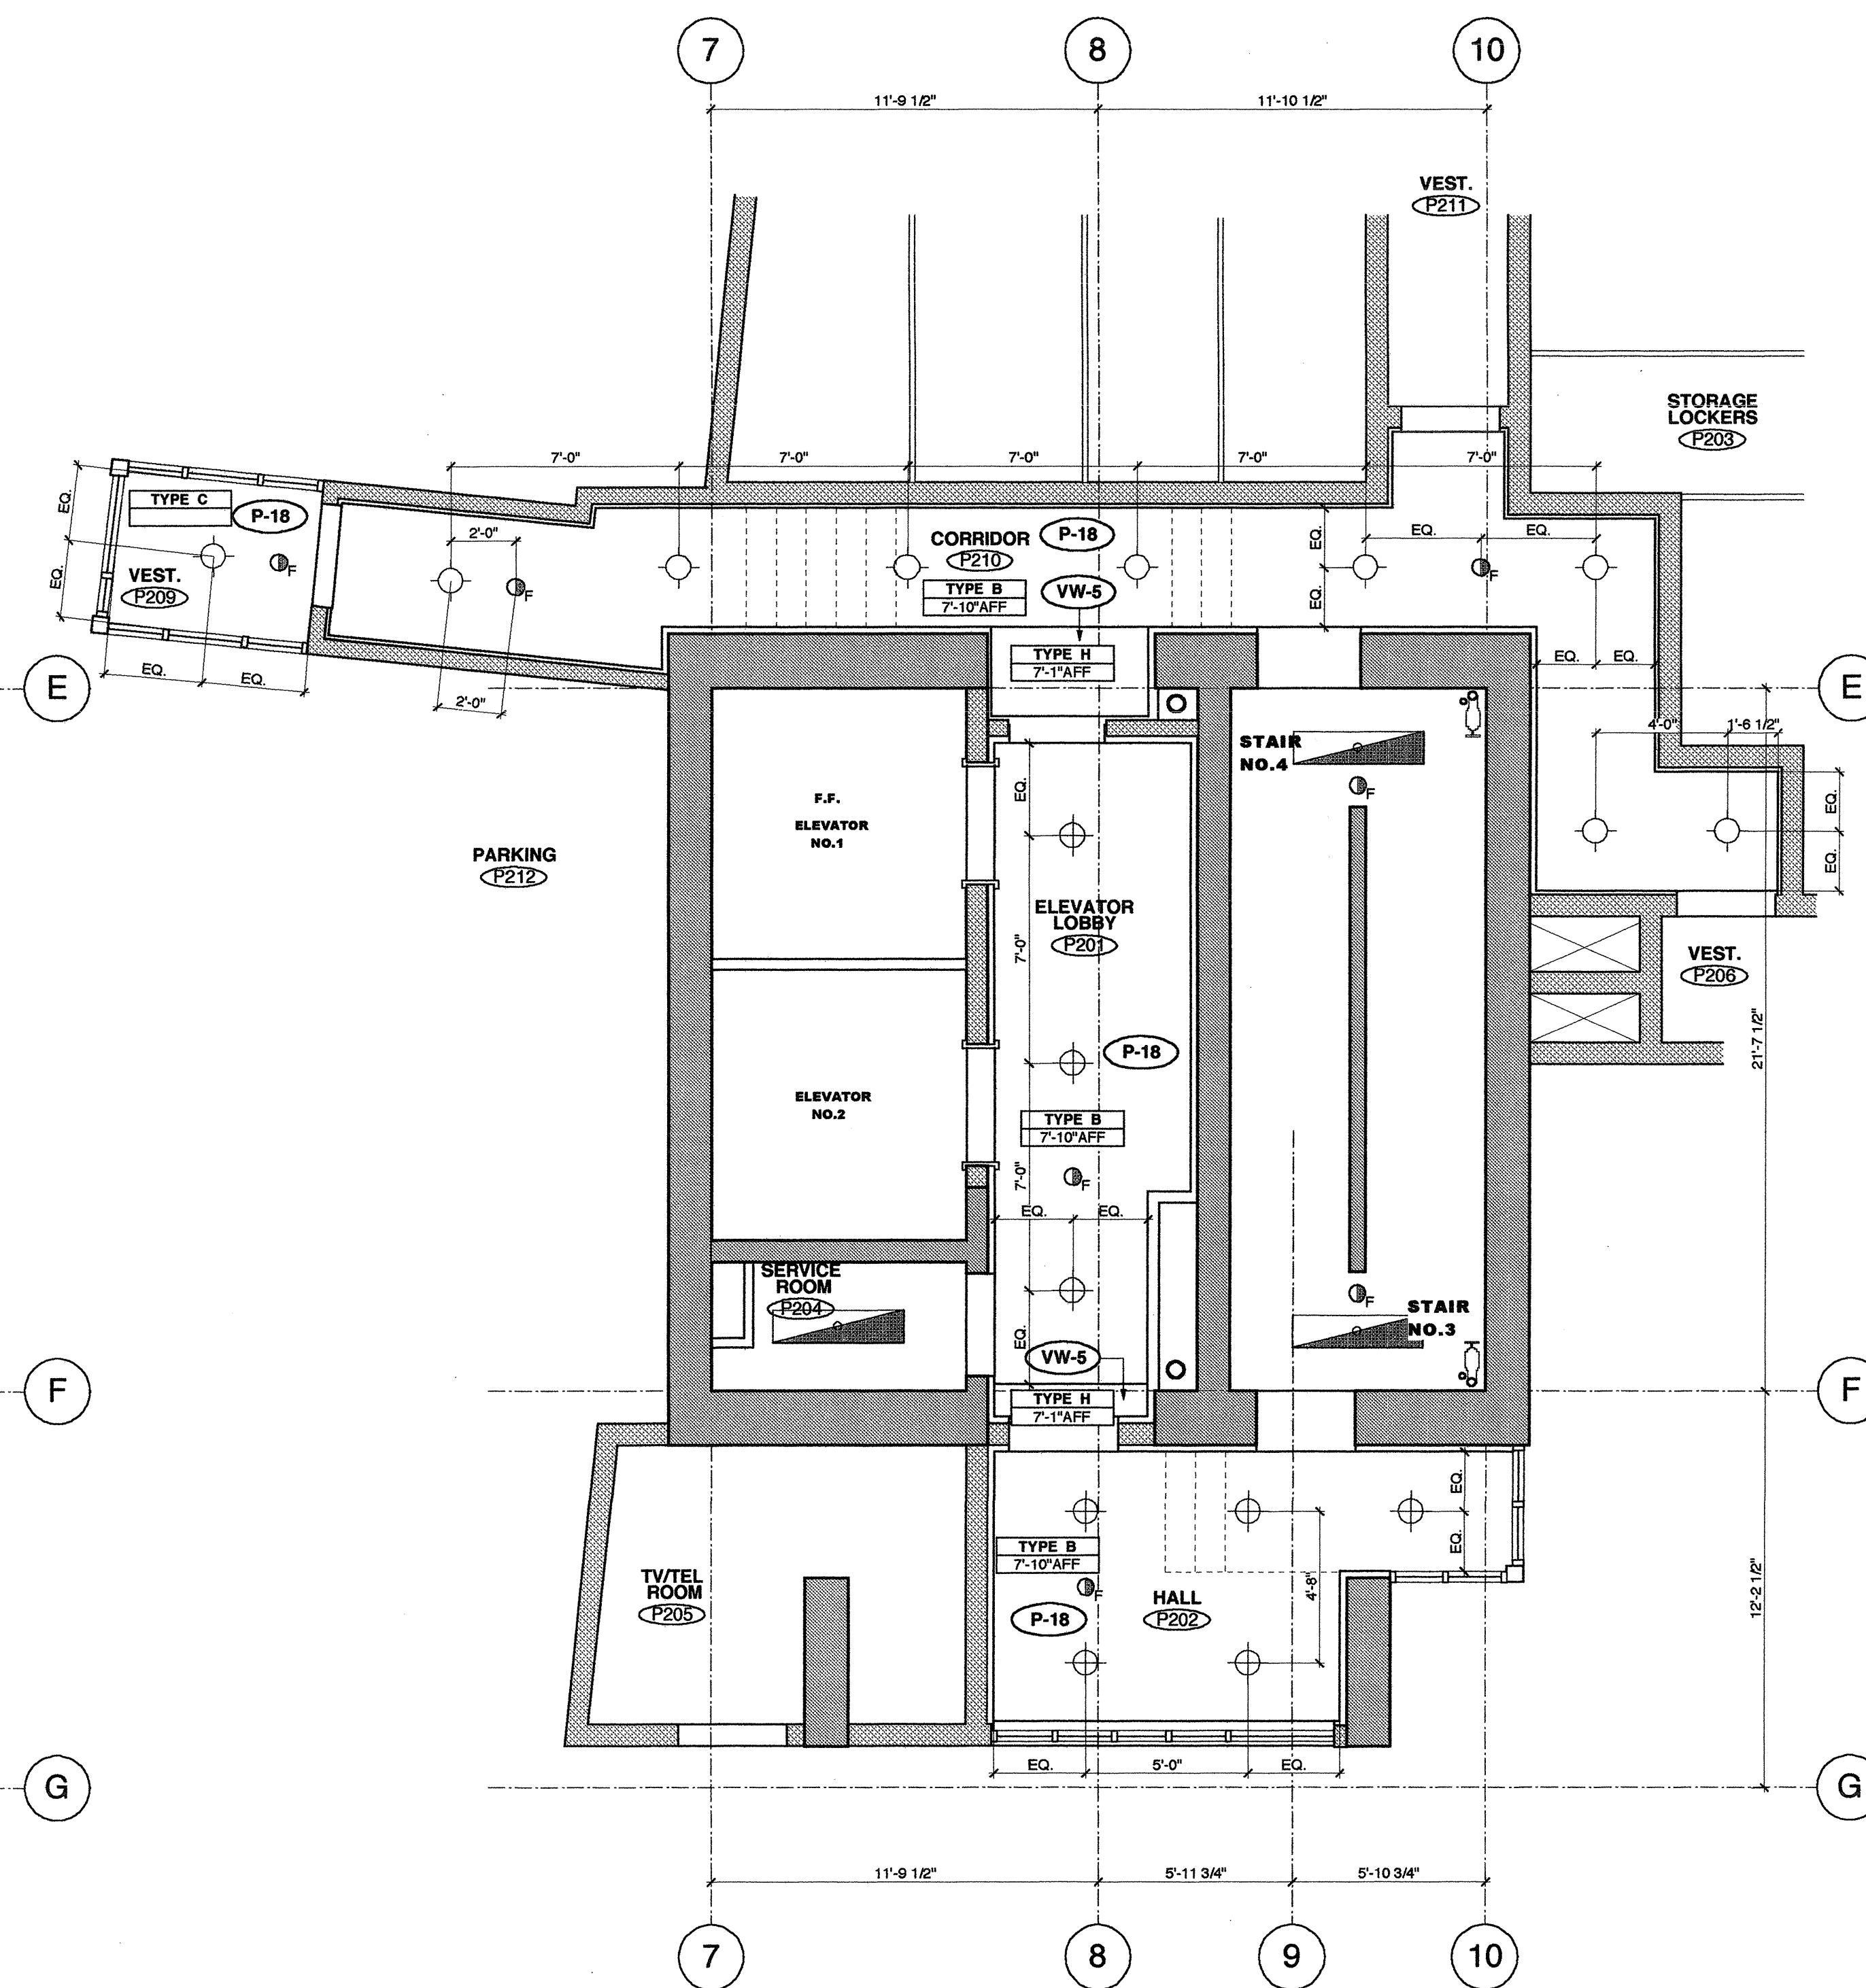


2 PARKADE LEVEL 2 ELEVATOR LOBBY REFLECTED CEILING PLAN

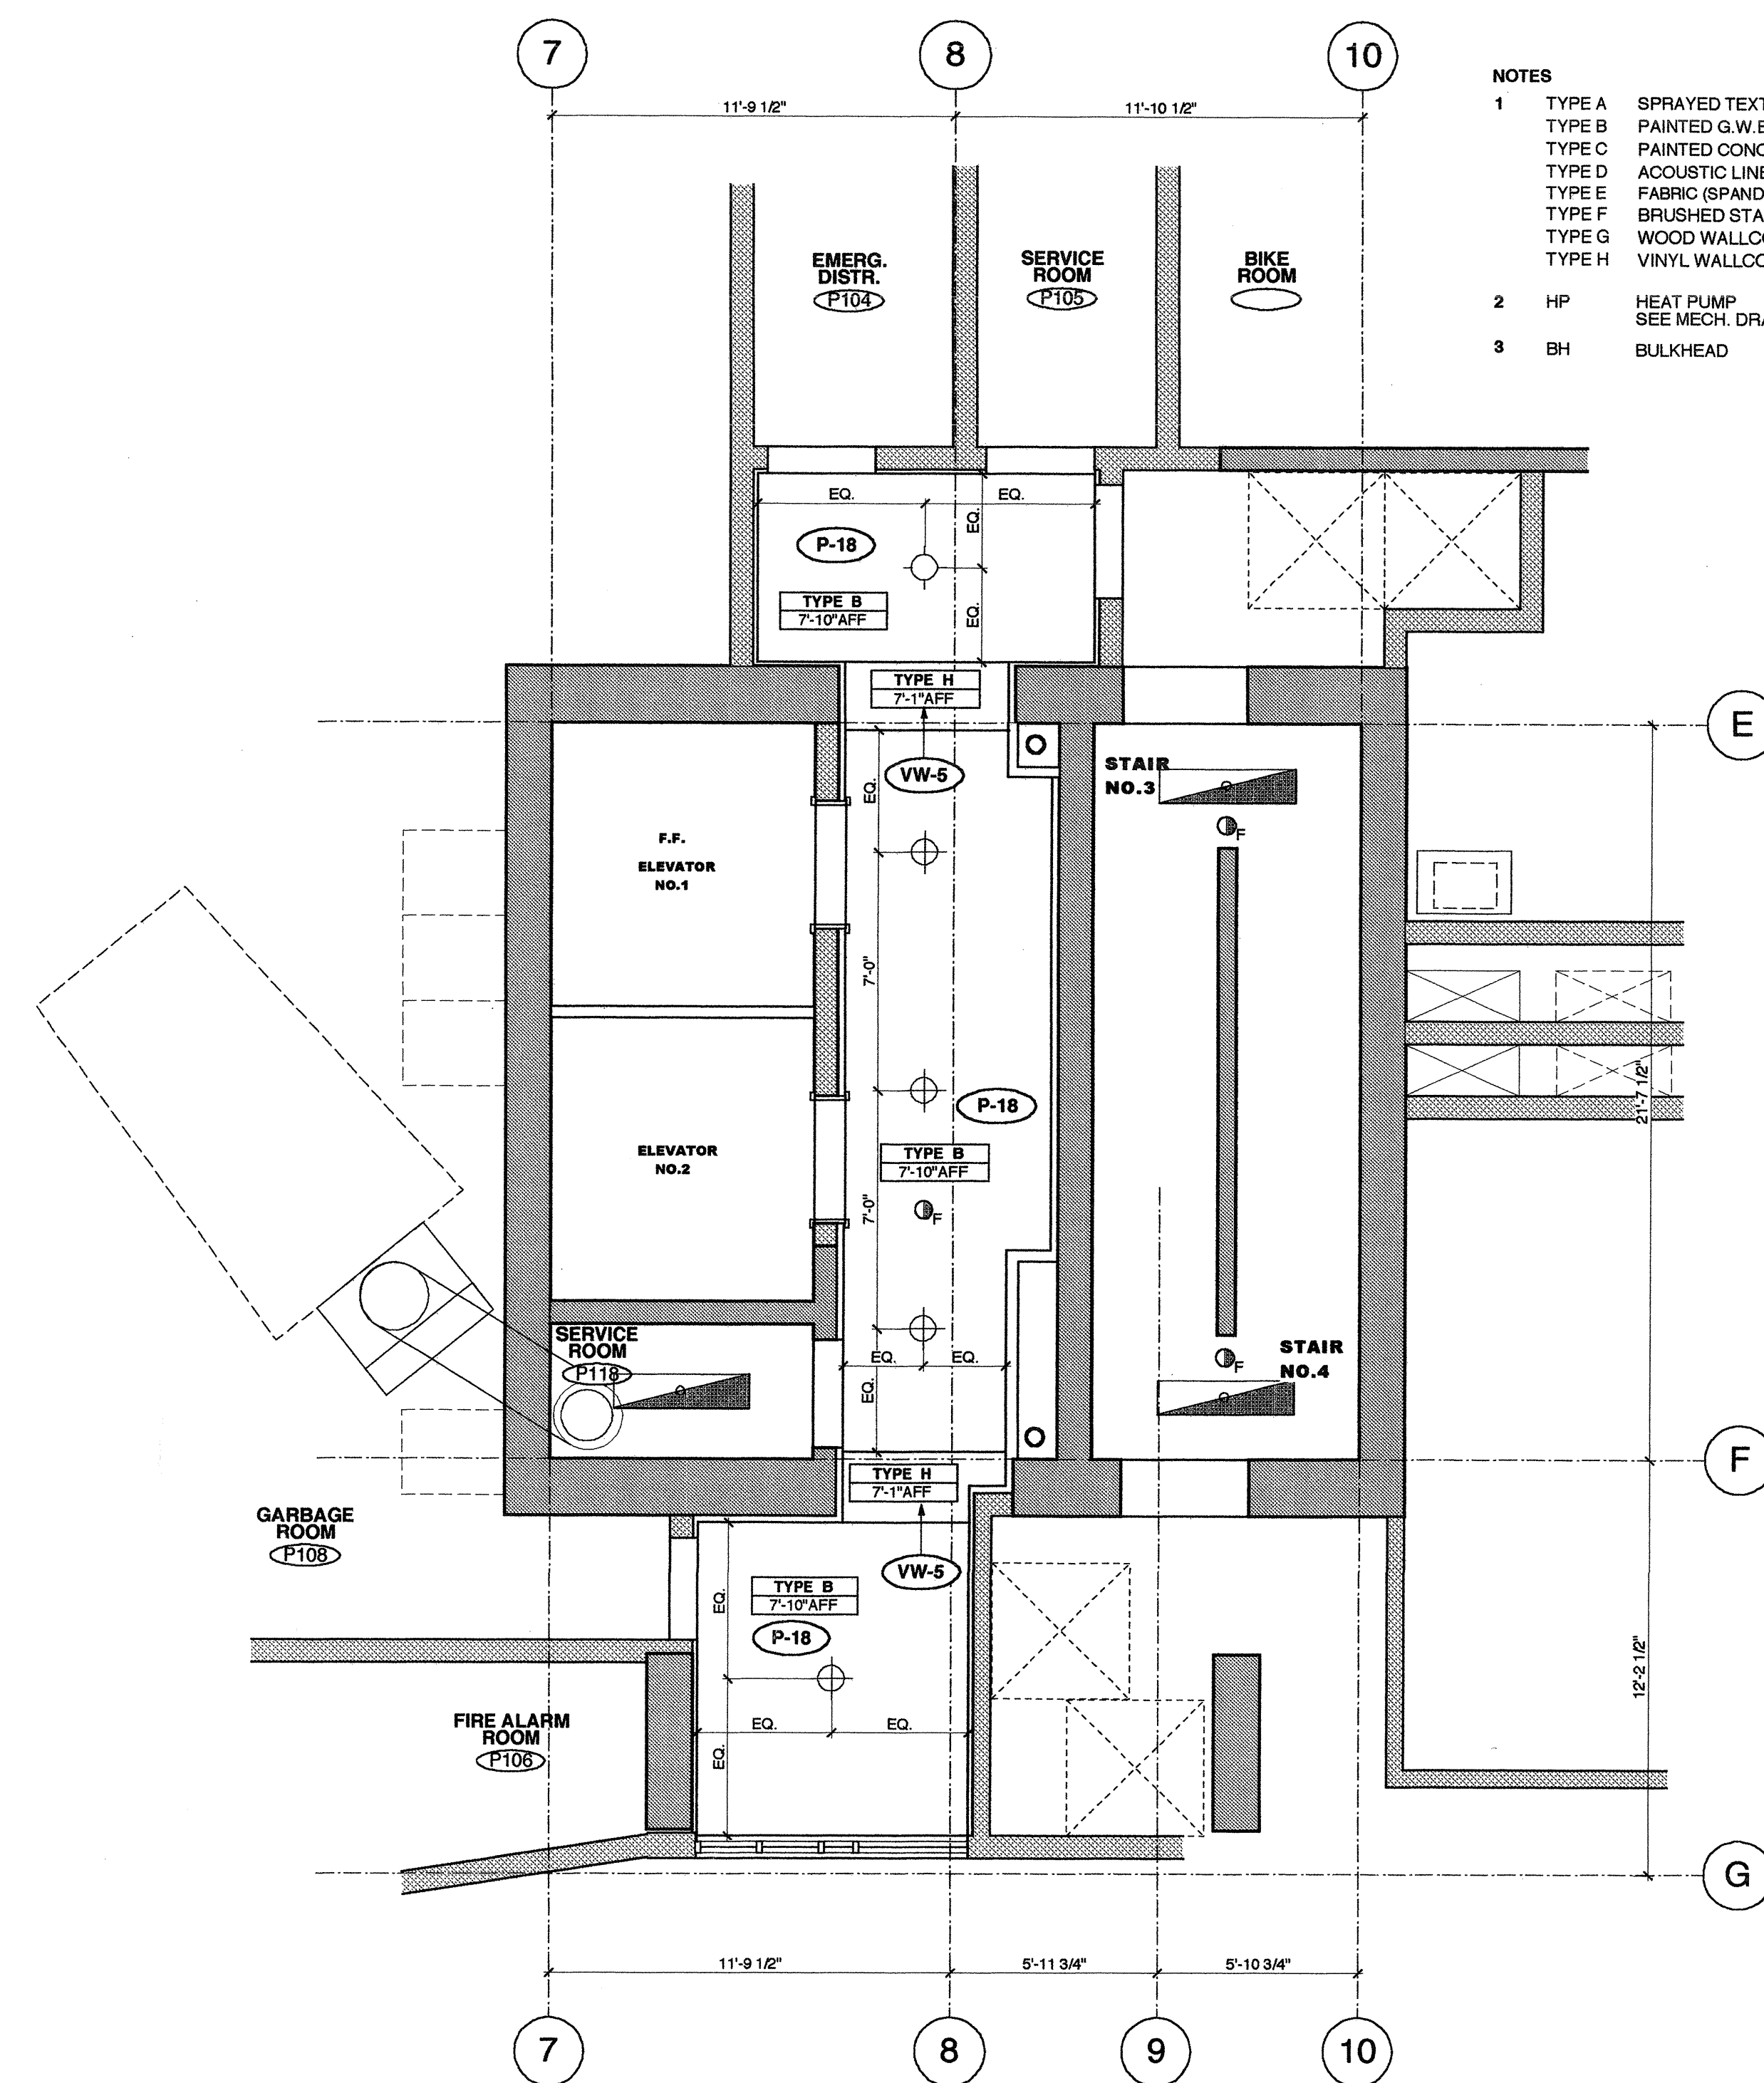

3 PARKADE LEVEL 1 ELEVATOR LOBBY REFLECTED CEILING PLAN

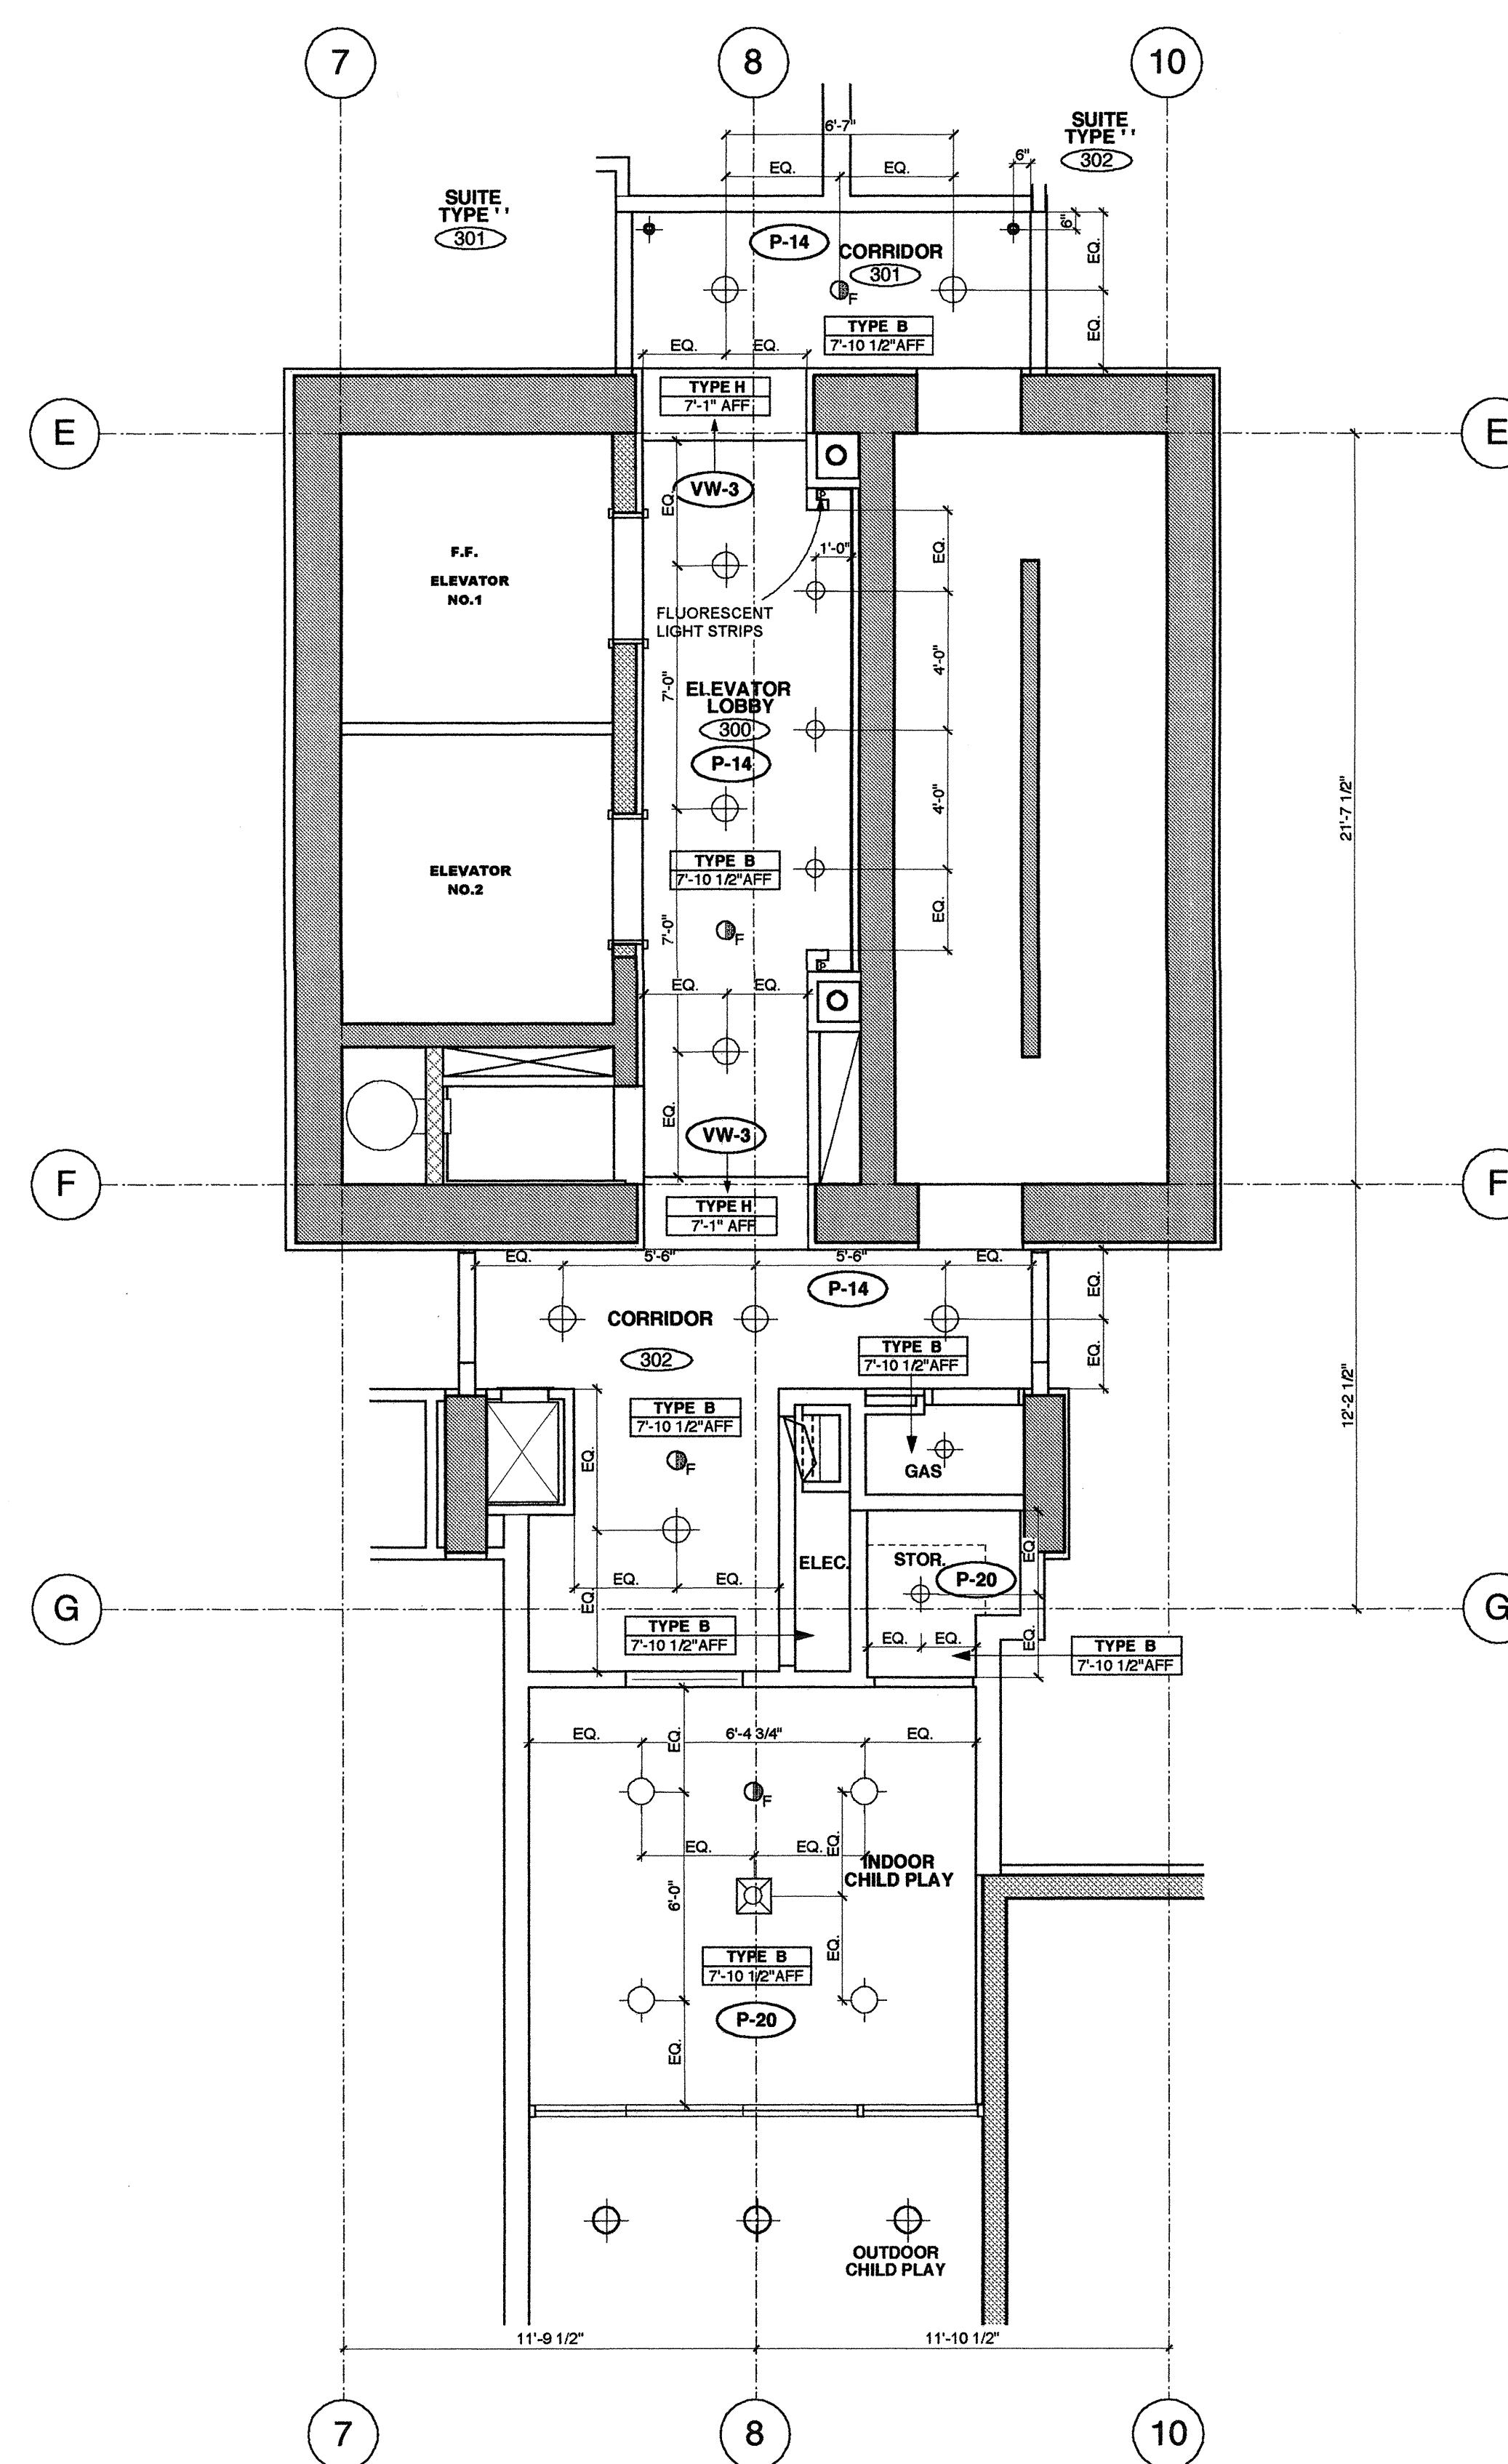

4 LEVEL 3 CHILD PLAY REFLECTED CEILING PLAN

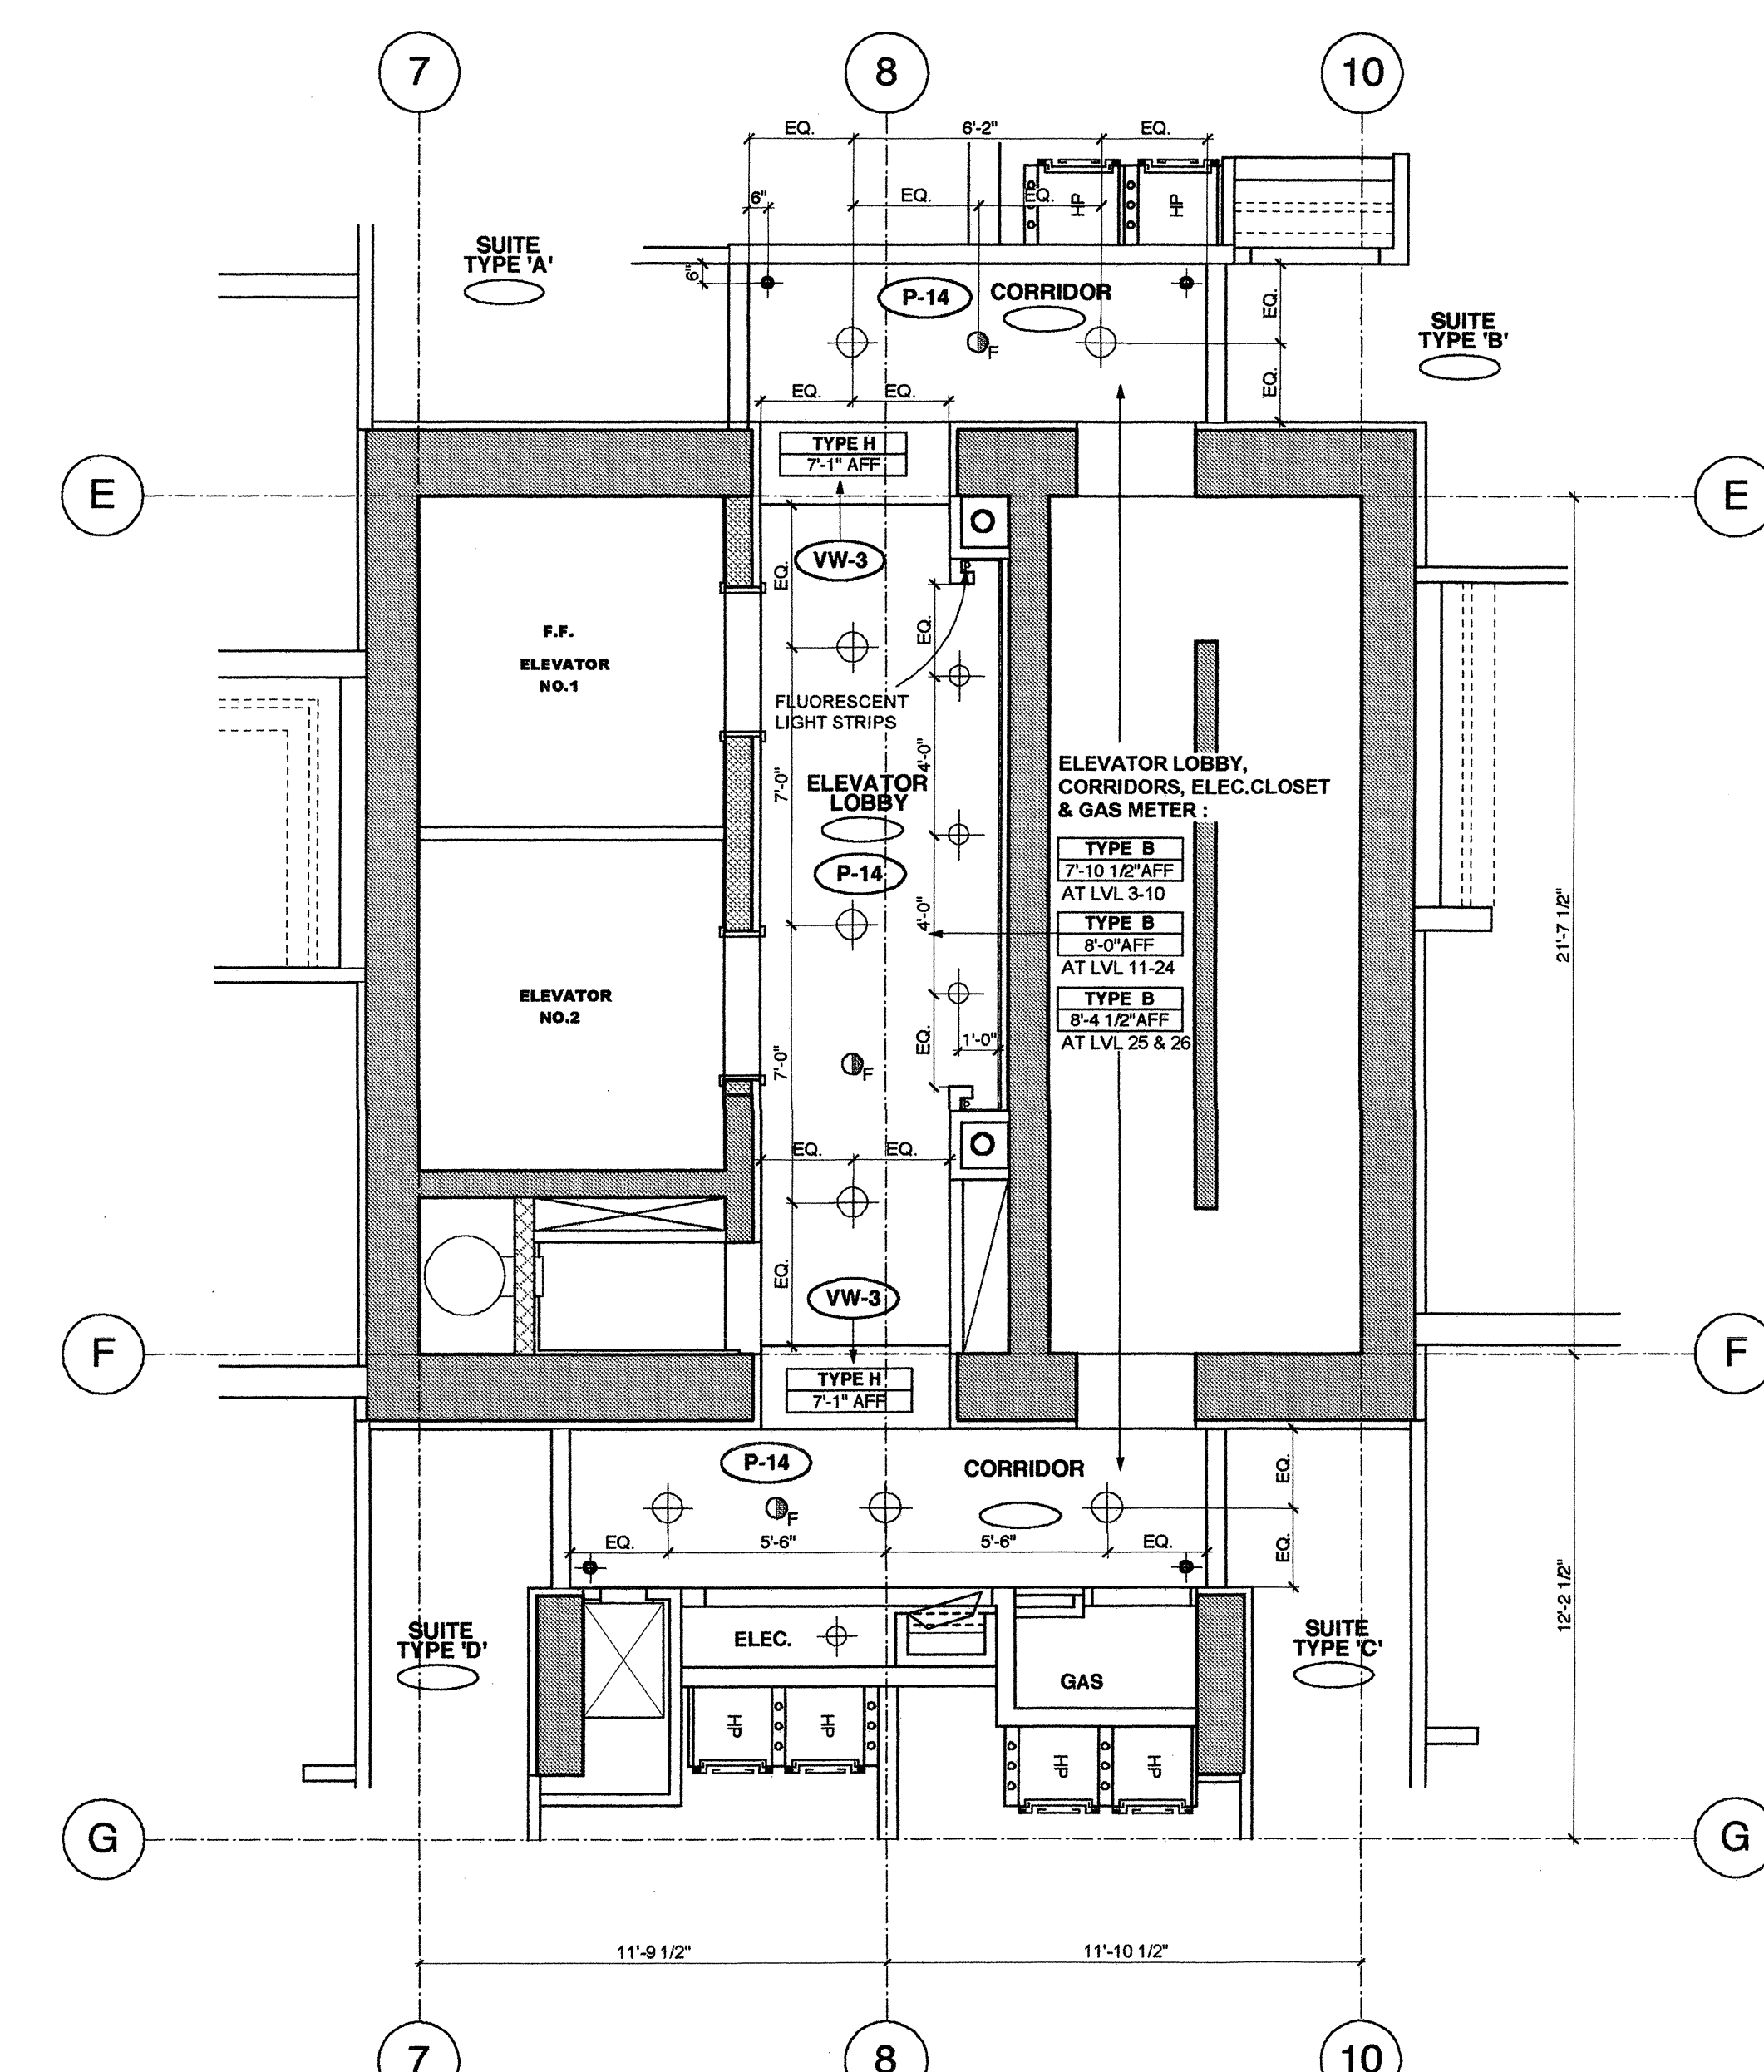


5 TYPICAL ELEVATOR LOBBY & CORRIDOR REFLECTED CEILING PLAN

- NOTES
- TYPE A SPRAYED TEXTURE ON CONC.
 - TYPE B PAINTED G.W.B. CEILING
 - TYPE C PAINTED CONCRETE
 - TYPE D ACOUSTIC LINER & GWB
 - TYPE E FABRIC SPANDED PANELS TENSIONED WITH CABLES & TURNBUCKLES
 - TYPE F BRUSHED STAINLESS STEEL ON GWB
 - TYPE G WOOD WALLOVERING ON GWB
 - TYPE H VINYL WALLOVERING ON GWB
- HP HEAT PUMP SEE MECH. DRAWINGS
 - BH BULKHEAD

THE DRAWING MUST NOT BE SCALE
ALL DIMENSIONS MUST BE CHECKED AND VERIFIED BY THE
OWNER OR HIS REPRESENTATIVE BEFORE CONSTRUCTION
COPYRIGHT RESERVED. THIS DRAWING AND DESIGN IS AT ALL
TIMES THE PROPERTY OF HANCOCK BRUCKNER ENG + WRIGHT
ARCHITECTS. IT IS NOT TO BE REPRODUCED OR USED WITHOUT THE ARCHITECTS
WRITTEN CONSENT.

No.	DATE	REVISIONS
1.	JAN. 10, 2002	ISSUED FOR APPROVAL
2.	FEB. 11, 2002	RE-ISSUED
3.	MAR. 1, 2002	ISSUED FOR CONSTRUCTION

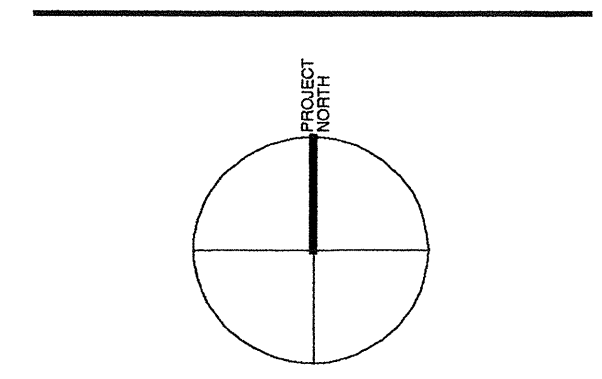

Hancock
Bruckner
Eng + Wright
ARCHITECTS
1020 Alberni Street Vancouver, B.C. V6G 1A6
Tel: (604) 683-4576 Fax: (604) 681-4773

PROJECT
HARBOUR GREEN 2B
1233 W. CORDOVA ST.

TITLE
PARKADE LEVELS 3/2/1
& TYPICAL ELEVATOR LOBBIES
& LEVEL 3 CHILD PLAY
REFLECTED CEILING PLANS

JOB NO: 9913
DATE: JAN. 8, 2002
SCALE: 1/4" = 1' - 0"
DRAWN: CM
CHECKED:
REV. NO.:

THIS DRAWING SUPERSEDES ALL ISSUES
BEARING PREVIOUS REVISION NUMBER.

SHEET NO.:

FILE NAME: 9913_ID1_133_1.P33
DATE LAST REVISED: MAR. 1, 2002

ID 3.1

