» FŌCUSED **INTERIORS**

P-00-00-00 - [PORFOLIO] ADDRESS, CITY, PROVINCE, POSTAL CODE, CANADA

NEW-CONSTRUCTION DRAWING PACKAGE

ISSUED: 2022.09.22

SCHEME 01
TIMELESS MODERN

INDEX OF DRAWINGS

ID 0.0	**COVER SHEET & GENERAL NOTES**
ID 1.0.0	**CONSTRUCTION PLAN - LEVEL 1**
ID 1.0.1	**REFLECTED CEILING PLAN - LEVEL 1**
ID 1.0.2	**FINISHES PLAN - LEVEL 1**
ID 1.0.3	**ELECTRICAL PLAN - LEVEL 1**
ID 1.1.0	**CONSTRUCTION PLAN - LEVELS 2-5**
ID 1.1.1	**REFLECTED CEILING PLAN - LEVELS 2-5**
ID 1.1.2	**FINISHES PLAN - LEVELS 2-5**
ID 1.1.3	**ELECTRICAL PLAN - LEVELS 2-5**
ID 1.2.0	**CONSTRUCTION PLAN - LEVEL 6**
ID 1.2.1	**REFLECTED CEILING PLAN - LEVEL 6**
ID 1.2.2	**FINISHES PLAN - LEVEL 6**
ID 1.2.3	**ELECTRICAL PLAN - LEVEL 6**
ID 2.0	**ELEVATIONS: COMMON AREAS - LOBBY, STAIRWELL ENTRY & SUITE ENTRY**
ID 2.1	**ELEVATIONS: LEVELS 2-5 SUITES - UNITS 2-501 & 2-502**
ID 2.2	**ELEVATIONS: LEVELS 2-5 SUITES - UNITS 2-503 & 2-504**
ID 2.3	**ELEVATIONS: LEVELS 2-5 SUITES - UNITS 2-504 & 2-505**
ID 2.4	**ELEVATIONS: LEVELS 2-5 SUITES - UNITS 2-505 & 2-506**
ID 2.5	**ELEVATIONS: LEVELS 2-5 SUITES - UNITS 2-506 & 2-507**
ID 2.6	**ELEVATIONS: LEVEL 6 SUITES - UNITS 601 & 602**
ID 2.7	**ELEVATIONS: LEVEL 6 SUITES - UNITS 602 & 603**
ID 2.8	**ELEVATIONS: LEVEL 6 SUITES - UNIT 604**
ID 3.0	**MILLWORK SECTIONS**

COMMON AREA
TIMELESS MODERN

GENERAL PROJECT PAGE
https://focusedinteriors.com/site/project-page-portfolio/

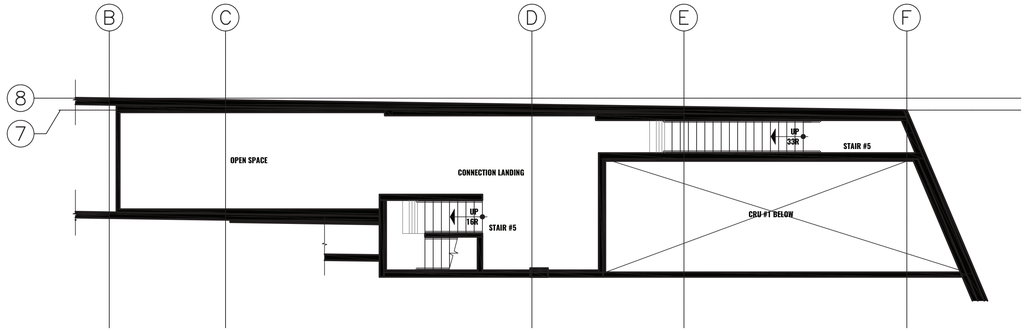

1 **CONSTRUCTION PLAN**
LEVEL 1 - UPPER LEVEL CONNECTION LANDING
1/8"=1'-0"

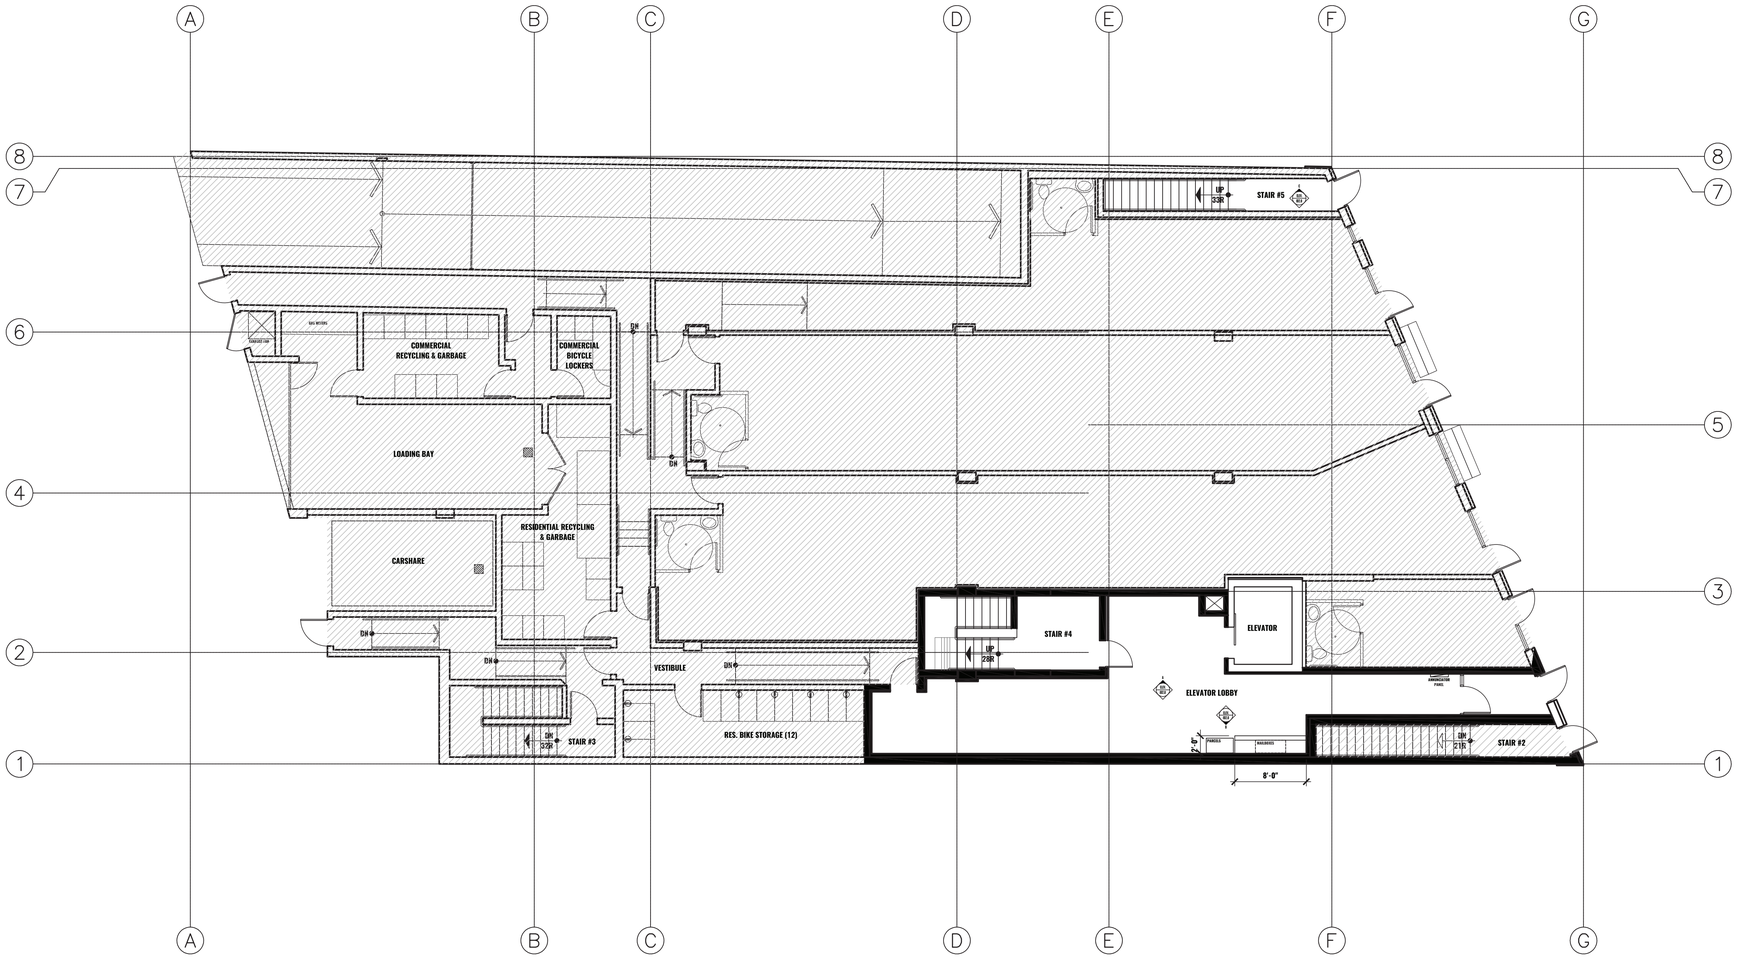

1 **CONSTRUCTION PLAN**
LEVEL 1
1/8"=1'-0"

FŌCUSEDINTERIORS Copyright © 2016-2019 | The use of these plans and specifications is restricted to the original site for which they were prepared. Re-use, reproduction or publication by any method in whole or in part is prohibited, unless authorized by Fōcused Interiors. Ownership of the design, plans and specifications is solely with Fōcused Interiors.

FŌCUSEDINTERIORS
interior design + rendering studio
778.242.2778 | SALES@FOCUSEDINTERIORS.COM
WWW.FOCUSEDINTERIORS.COM | METRO VANCOUVER, BC, CANADA

CLIENT
DEVELOPER

ISSUE
2022.09.22
RE-ISSUE

PROJECT NO.
P-00-00-00

PROJECT
[PORTFOLIO]

DRAWN BY
KLO/CC

DESCRIPTION
CONSTRUCTION PLAN

ID1.0.0

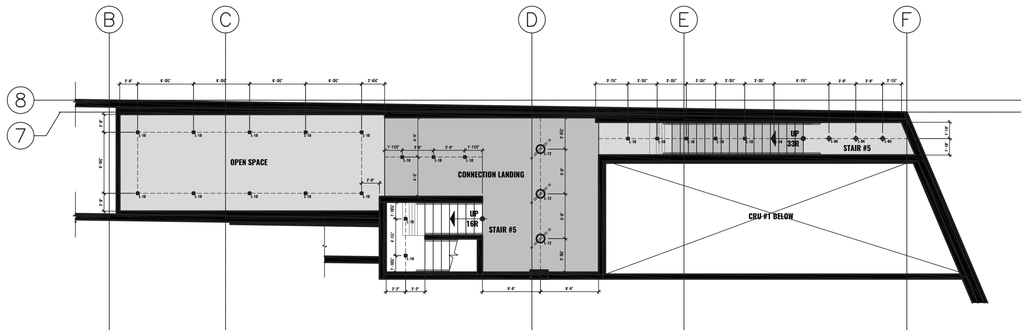

1 **REFLECTED CEILING PLAN**
LEVEL 1 - UPPER LEVEL CONNECTION LANDING
1/8"=1'-0"

LIGHTING LEGEND	
	RECESSED POT LIGHT
UC	UNDER CABINET LIGHT
	PENDANT LIGHT
	WALL SCONCE
	CEILING LIGHT
	EXHAUST FAN

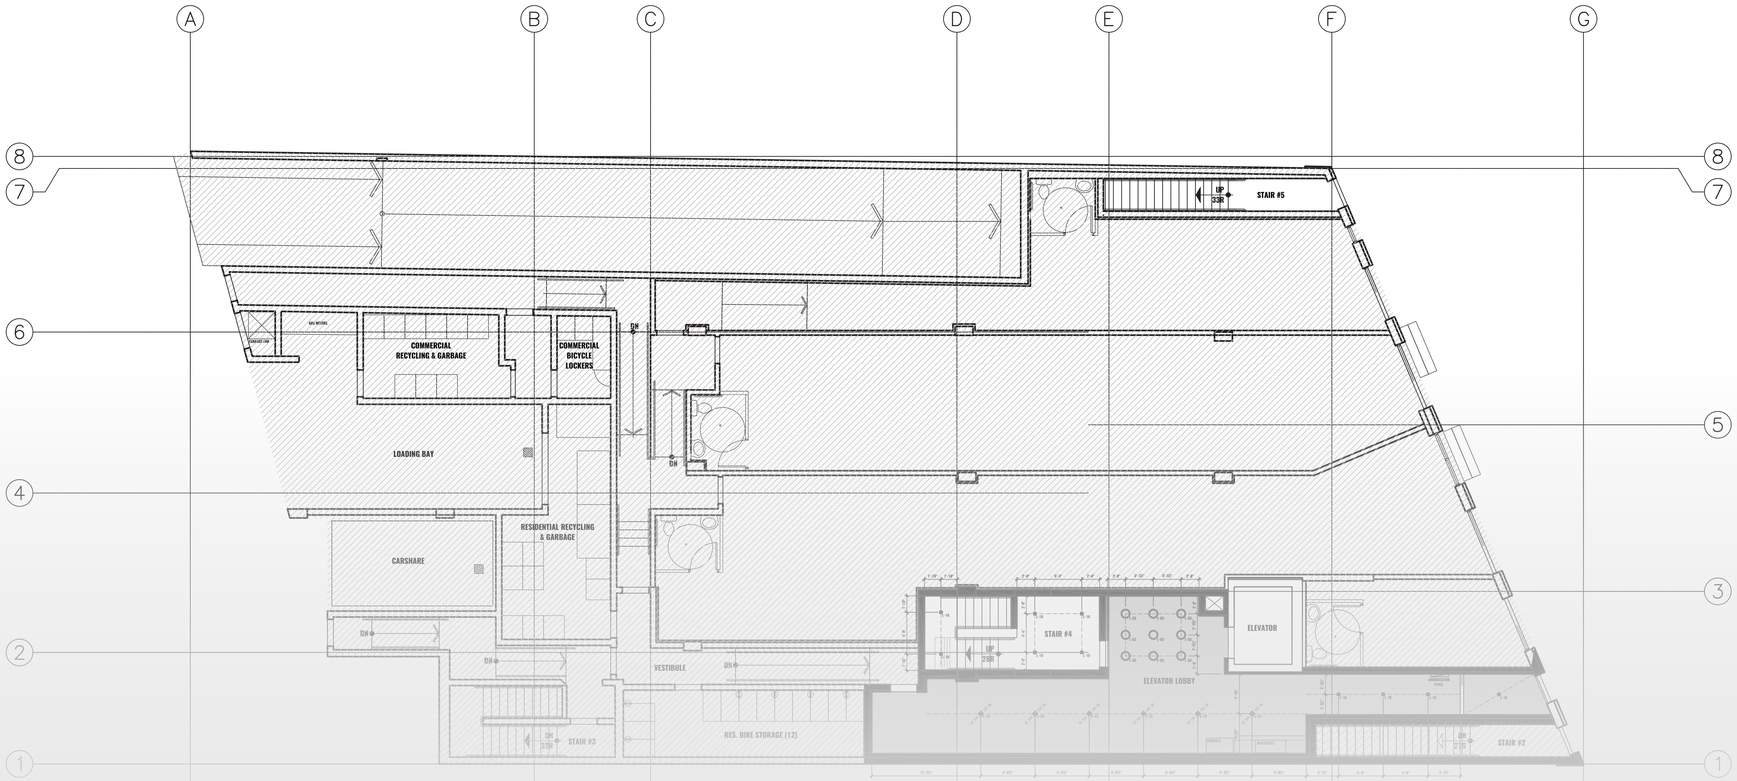

[SAMPLE PREVIEW]

FOCUSEDINTERIORS
interior design + rendering studio
778.242.2778 | SALES@FOCUSEDINTERIORS.COM
WWW.FOCUSEDINTERIORS.COM | METRO VANCOUVER, BC, CANADA

CLIENT
DEVELOPER

ISSUE
2022.09.22
RE-ISSUE

PROJECT NO.
P-00-00-00
PROJECT
[PORTFOLIO]

DRAWN BY
KJ/CC
DESCRIPTION
REFLECTED CEILING PLAN

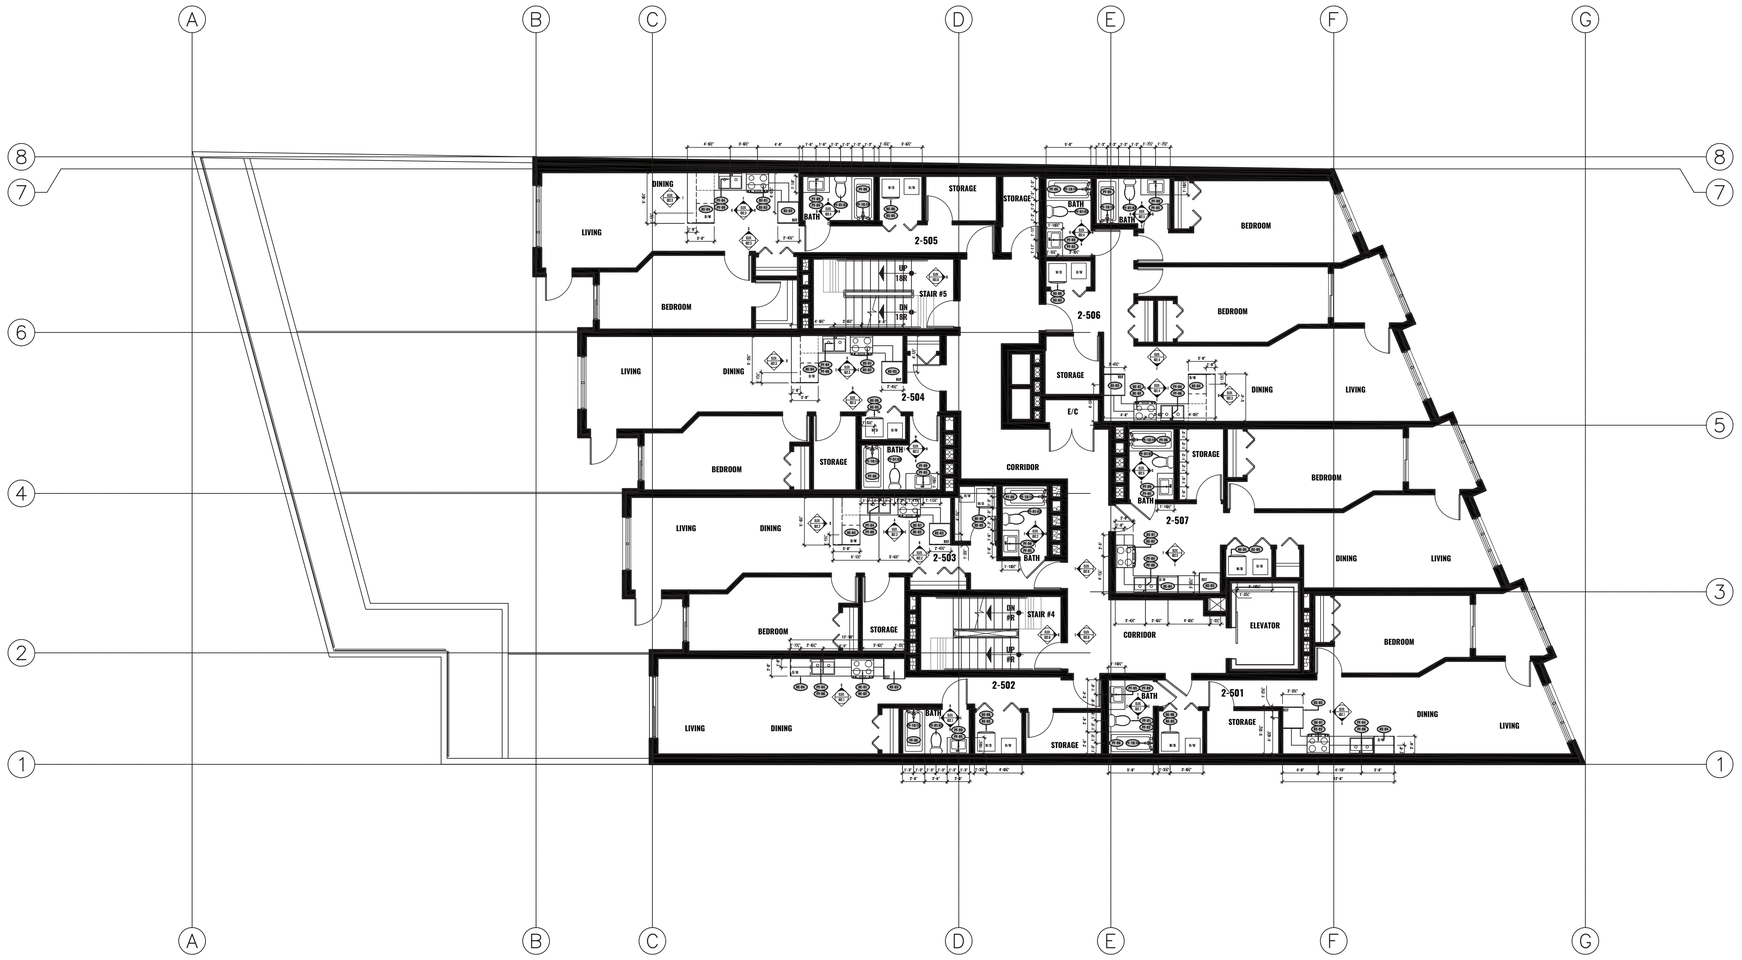

2 CONSTRUCTION PLAN
LEVELS 2-5
1/8"=1'-0"

» FŌCUSEDINTERIORS Copyright © 2016-2019 | The use of these plans and specifications is restricted to the original site for which they were prepared. Re-use, reproduction or publication by any method in whole or in part is prohibited, unless authorized by Fōcused Interiors. Ownership of the design, plans and specifications is solely with Fōcused Interiors.

» FŌCUSEDINTERIORS
interior design + rendering studio
778.242.2778 | SALES@FOCUSEDINTERIORS.COM
WWW.FOCUSEDINTERIORS.COM | METRO VANCOUVER, BC, CANADA

CLIENT
DEVELOPER

ISSUE
2022.09.22
RE-ISSUE

PROJECT NO.
P-00-00-00
PROJECT
[PORTFOLIO]

DRAWN BY
KLO/CC
DESCRIPTION
CONSTRUCTION PLAN

ID1.1.0

2 FINISHES PLAN
LEVELS 2-5
1/8"=1'-0"

[SAMPLE PREVIEW]

FŌCUSEDINTERIORS
interior design + rendering studio
778.242.2778 | SALES@FOCUSEDINTERIORS.COM
WWW.FOCUSEDINTERIORS.COM | METRO VANCOUVER, BC, CANADA

CLIENT
DEVELOPER

ISSUE
2022.09.22
RE-ISSUE

PROJECT NO.
P-00-00-00

PROJECT
[PORTFOLIO]

DRAWN BY
K.D./C.C.

DESCRIPTION
FINISHES PLAN

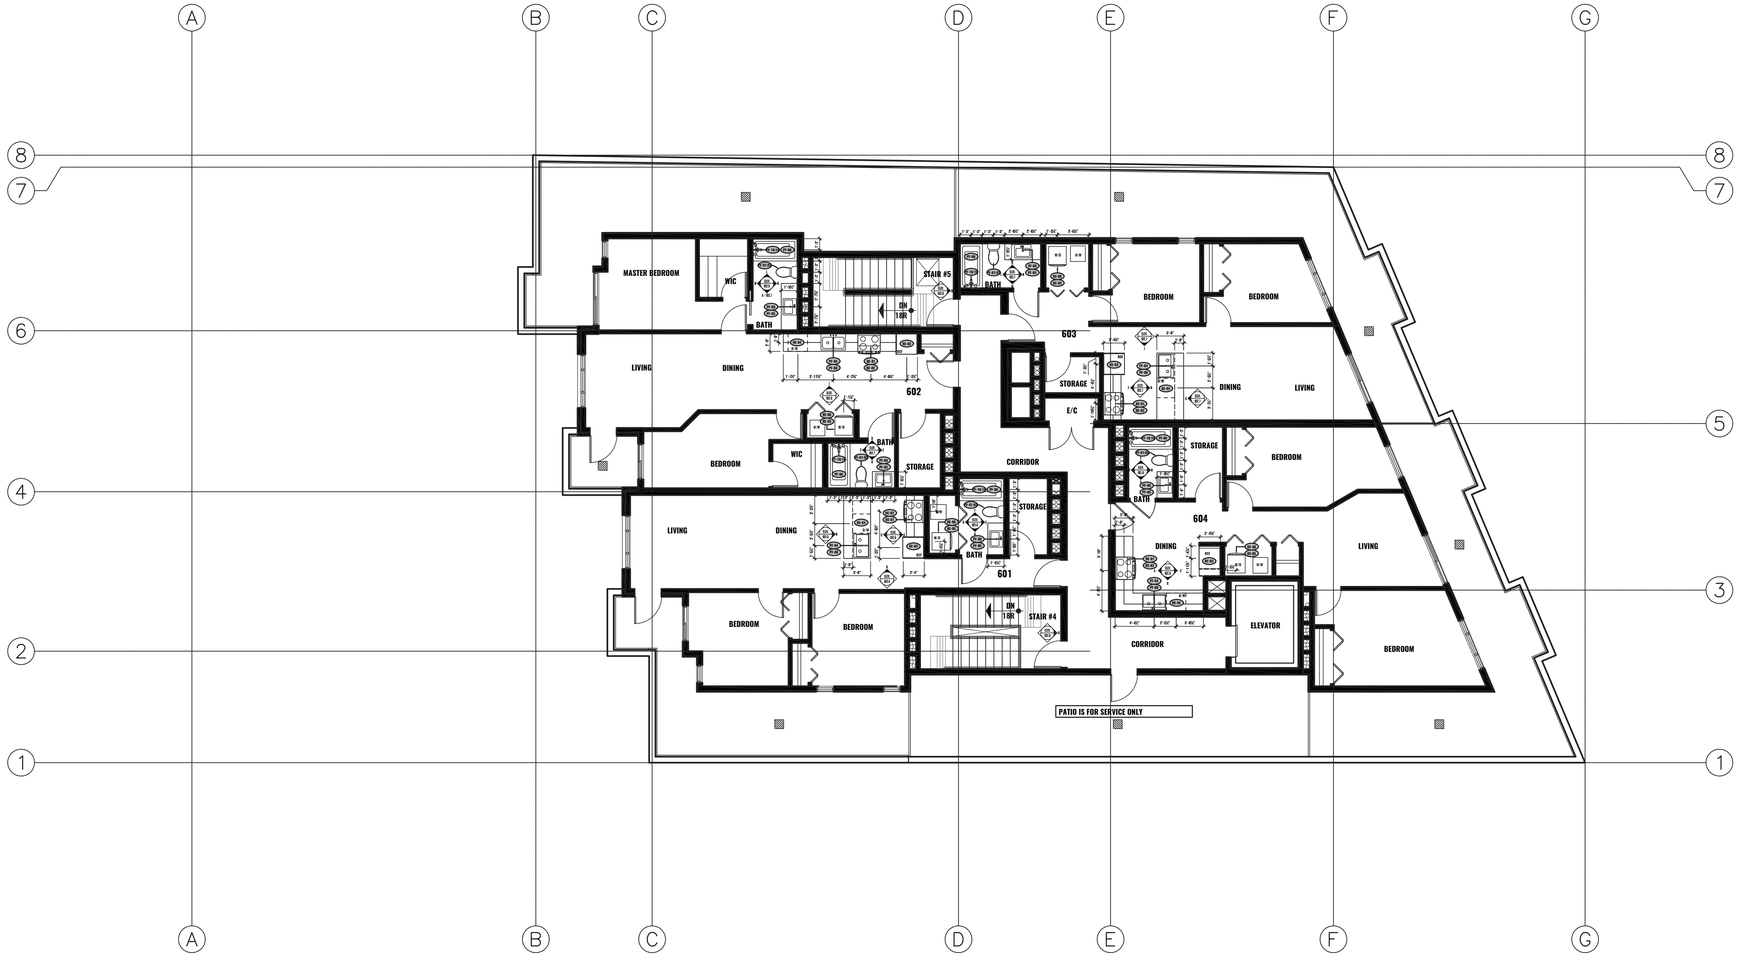

3 **CONSTRUCTION PLAN**
LEVEL 6
1/8"=1'-0"

»FŌCUSEDINTERIORS Copyright © 2016-2019 | The use of these plans and specifications is restricted to the original site for which they were prepared. Re-use, reproduction or publication by any method in whole or in part is prohibited, unless authorized by Fōcused Interiors. Ownership of the design, plans and specifications is solely with Fōcused Interiors.

»FŌCUSEDINTERIORS
interior design + rendering studio
778.242.2778 | SALES@FOCUSEDINTERIORS.COM
WWW.FOCUSEDINTERIORS.COM | METRO VANCOUVER, BC, CANADA

CLIENT
DEVELOPER

ISSUE
2022.09.22
RE-ISSUE

PROJECT NO.
P-00-00-00
PROJECT
[PORTFOLIO]

DRAWN BY
KLO/CC
DESCRIPTION
CONSTRUCTION PLAN

ID1.2.0

3 REFLECTED CEILING PLAN
LEVEL 6
1/8"=1'-0"

[SAMPLE PREVIEW]

FOCUSEDINTERIORS
interior design + rendering studio
778.242.2778 | SALES@FOCUSEDINTERIORS.COM
WWW.FOCUSEDINTERIORS.COM | METRO VANCOUVER, BC, CANADA

CLIENT
DEVELOPER

ISSUE
2022.09.22
RE-ISSUE

PROJECT NO.
P-00-00-00

PROJECT
[PORTFOLIO]

DRAWN BY
KLO/CC

DESCRIPTION
REFLECTED CEILING PLAN

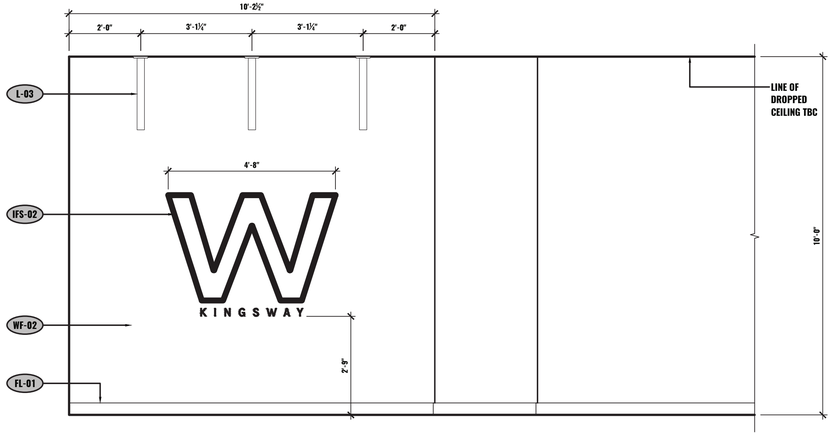

A **ELEVATION - ELEVATOR LOBBY**
LEVEL 1
1/2"=1'-0"

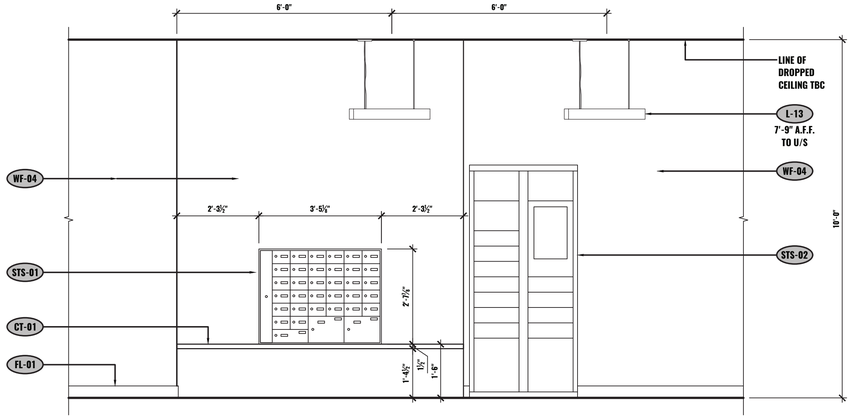

B **ELEVATION - ELEVATOR LOBBY**
LEVEL 1
1/2"=1'-0"

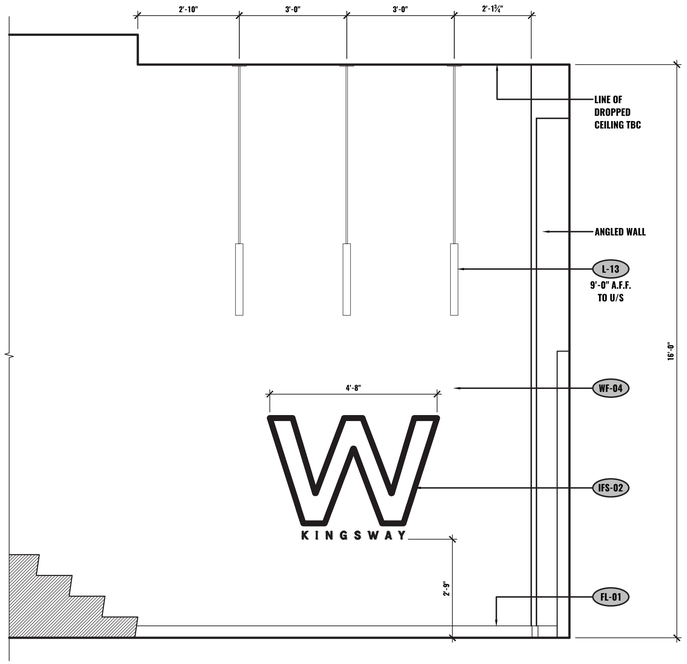

C **ELEVATION - STAIR #5 LOBBY**
LEVEL 1
1/2"=1'-0"

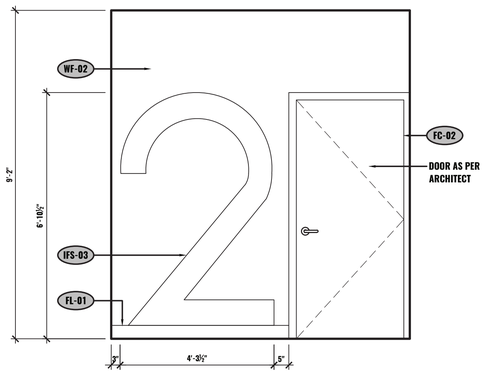

D **ELEVATION - STAIRS #4 & STAIRS #5**
ALL LEVELS
1/2"=1'-0"

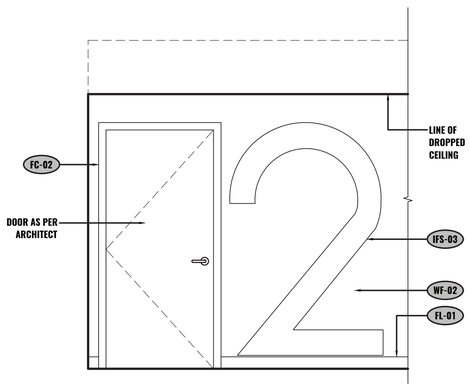

E **ELEVATION - CORRIDOR STAIRWELL DOORS**
ALL LEVELS
1/2"=1'-0"

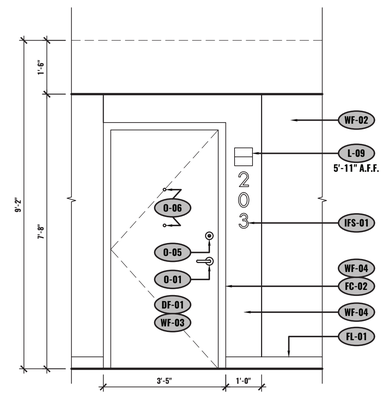

F **ELEVATION - SUITE ENTRY**
ALL LEVELS
1/2"=1'-0"

» FŌCUSED**INTERIORS**
interior design + rendering studio
778.242.2778 | SALES@FOCUSEDINTERIORS.COM
WWW.FOCUSEDINTERIORS.COM | METRO VANCOUVER, BC, CANADA

CLIENT
DEVELOPER

ISSUE
2022.09.22
RE-ISSUE

PROJECT NO.
P-00-00-00
PROJECT
[PORTFOLIO]

DRAWN BY
KLO/CC
DESCRIPTION
ELEVATIONS

ID2.0

» FŌCUSED**INTERIORS** Copyright © 2016-2019 | The use of these plans and specifications is restricted to the original site for which they were prepared. Re-use, reproduction or publication by any method in whole or in part is prohibited, unless authorized by Fôcused Interiors. Ownership of the design, plans and specifications is solely with Fôcused Interiors.

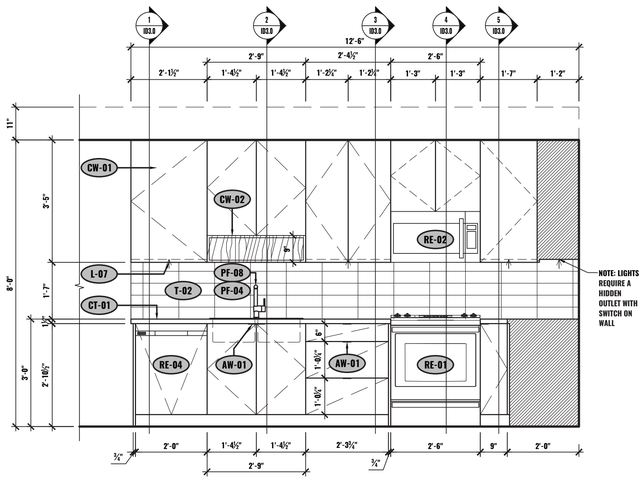

A ELEVATION - KITCHEN
UNIT #2-501
1/2"=1'-0"

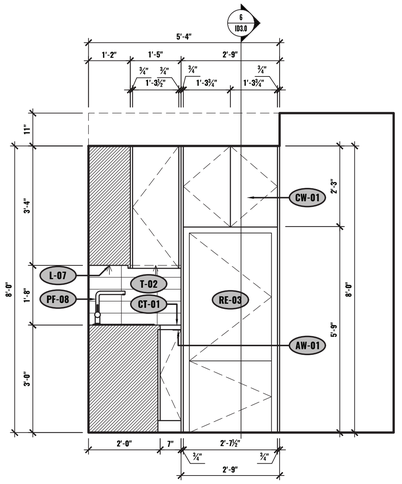

B ELEVATION - KITCHEN
UNIT #2-501
1/2"=1'-0"

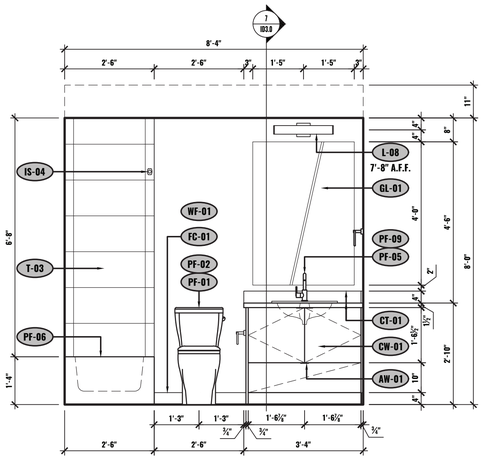

C ELEVATION - BATHROOM
UNIT #2-501
1/2"=1'-0"

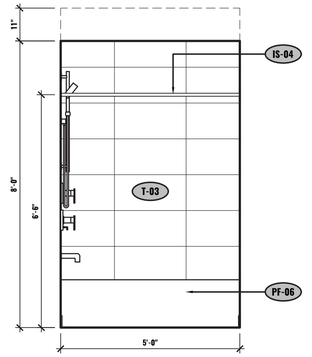

D ELEVATION - BATHROOM
UNIT #2-501
1/2"=1'-0"

E ELEVATION - BATHROOM
UNIT #2-501
1/2"=1'-0"

F ELEVATION - BATHROOM
UNIT #2-501
1/2"=1'-0"

G ELEVATION - KITCHEN
UNIT #2-502
1/2"=1'-0"

H ELEVATION - BATHROOM
UNIT #2-502
1/2"=1'-0"

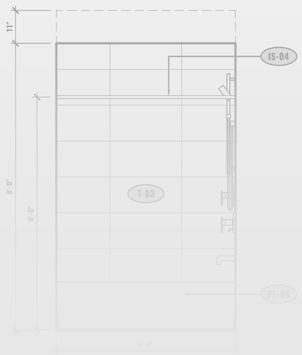

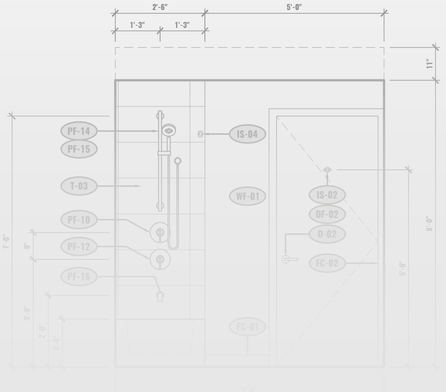

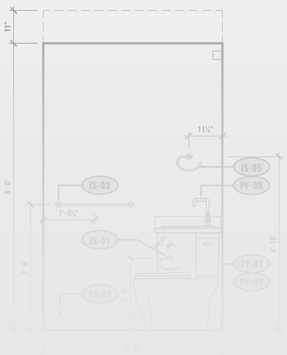

[SAMPLE PREVIEW]

FOCUSEDINTERIORS
interior design + rendering studio
778.242.2778 | SALES@FOCUSEDINTERIORS.COM
WWW.FOCUSEDINTERIORS.COM | METRO VANCOUVER, BC, CANADA

CLIENT
DEVELOPER

ISSUE
2022.09.22
RE-ISSUE

PROJECT NO.
[P-00-00-00]

PROJECT
[PORTFOLIO]

DRAWN BY
KL/CC

DESCRIPTION
ELEVATIONS

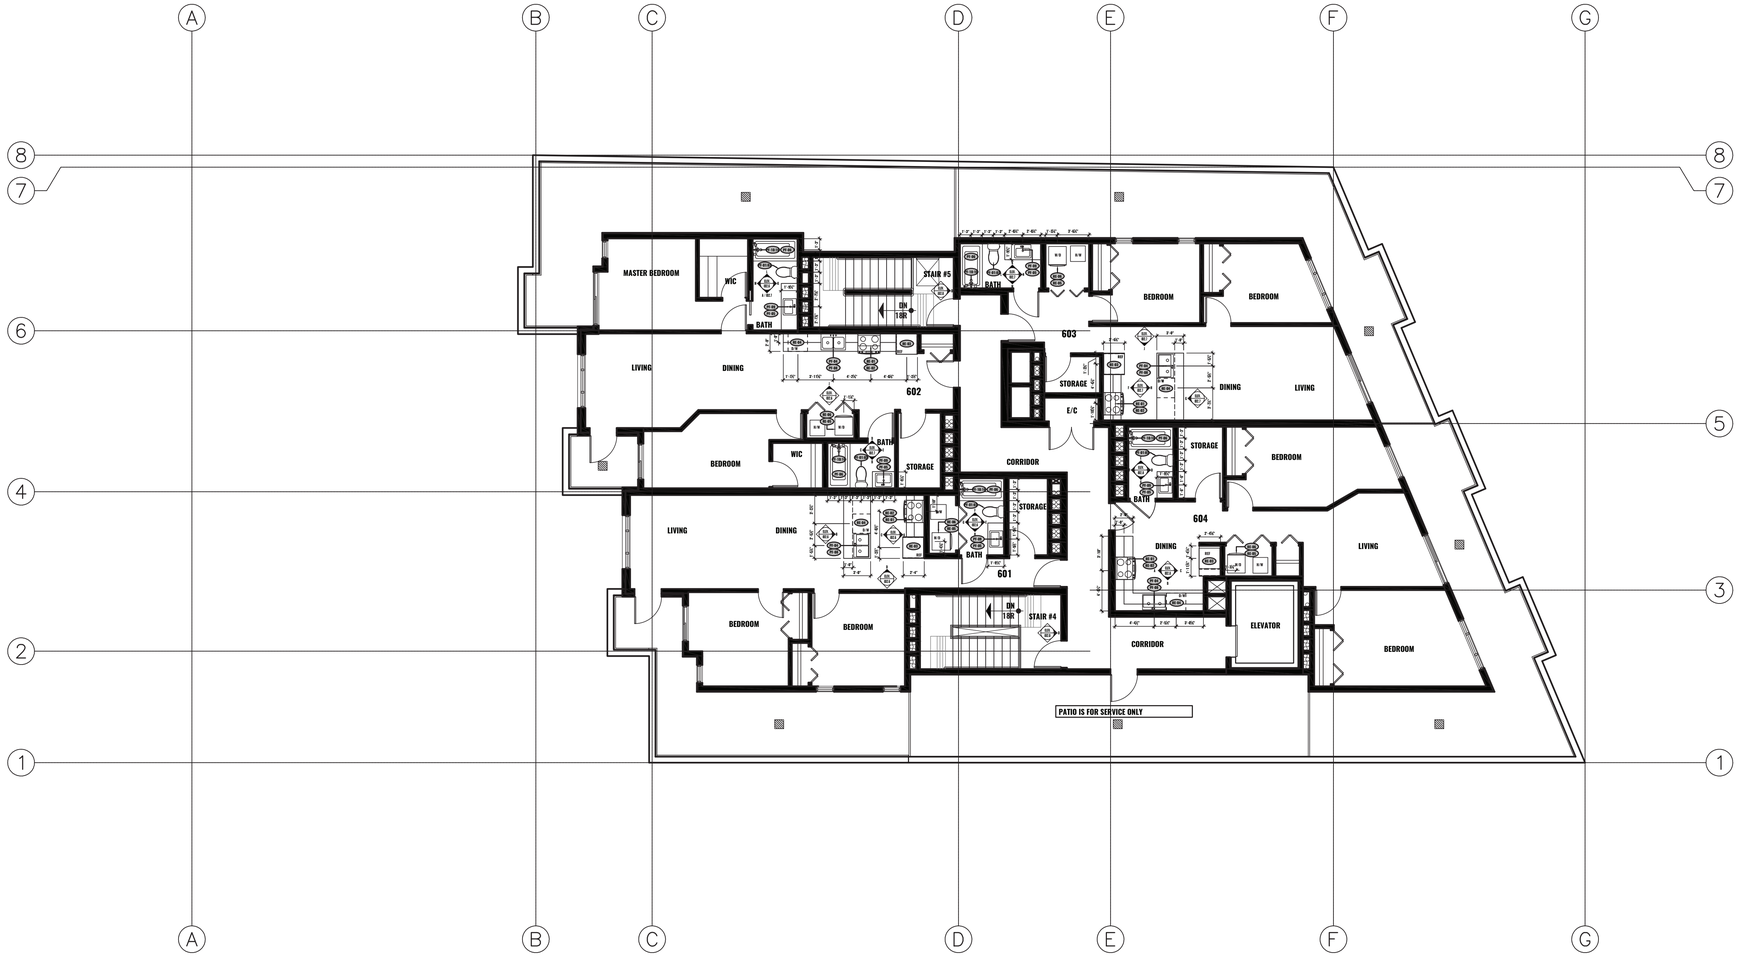

3 **CONSTRUCTION PLAN**
LEVEL 6
1/8"=1'-0"

»FŌCUSEDINTERIORS Copyright © 2016-2019 | The use of these plans and specifications is restricted to the original site for which they were prepared. Re-use, reproduction or publication by any method in whole or in part is prohibited, unless authorized by Fōcused Interiors. Ownership of the design, plans and specifications is solely with Fōcused Interiors.

»FŌCUSEDINTERIORS
interior design + rendering studio
778.242.2778 | SALES@FOCUSEDINTERIORS.COM
WWW.FOCUSEDINTERIORS.COM | METRO VANCOUVER, BC, CANADA

CLIENT
DEVELOPER

ISSUE
2022.09.22
RE-ISSUE

PROJECT NO.
P-00-00-00
PROJECT
[PORTFOLIO]

DRAWN BY
KLO/CC
DESCRIPTION
CONSTRUCTION PLAN

ID1.2.0

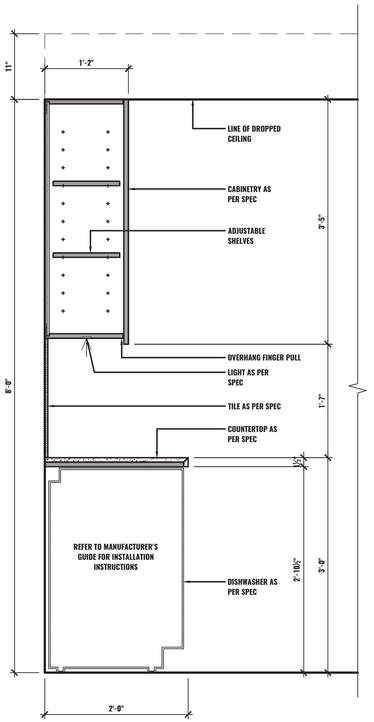

1 SECTION - KITCHEN SUITES
1"=1'-0"

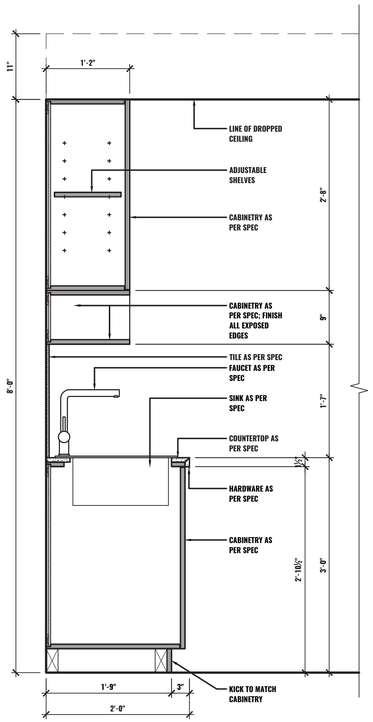

2 SECTION - KITCHEN SUITES
1"=1'-0"

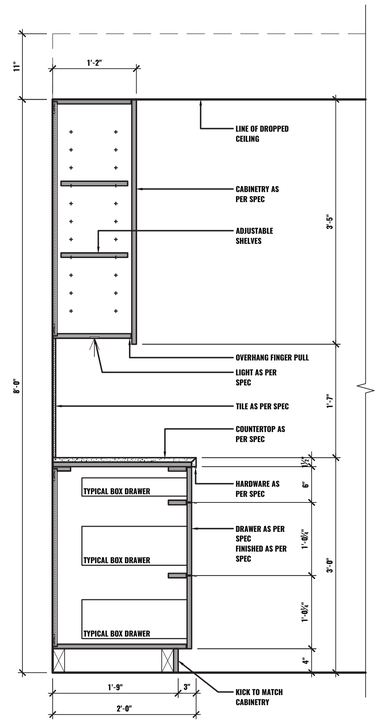

3 SECTION - KITCHEN SUITES
1"=1'-0"

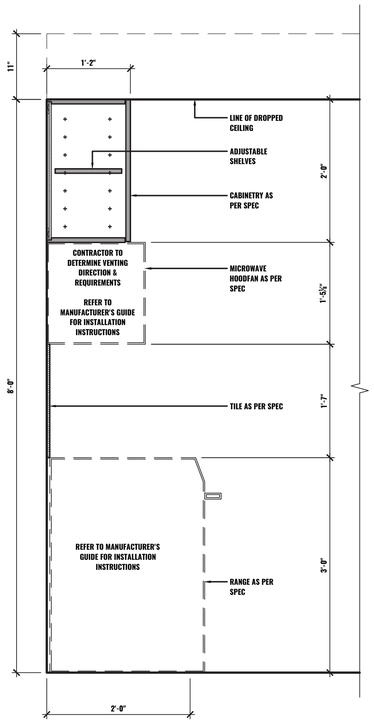

4 SECTION - KITCHEN SUITES
1"=1'-0"

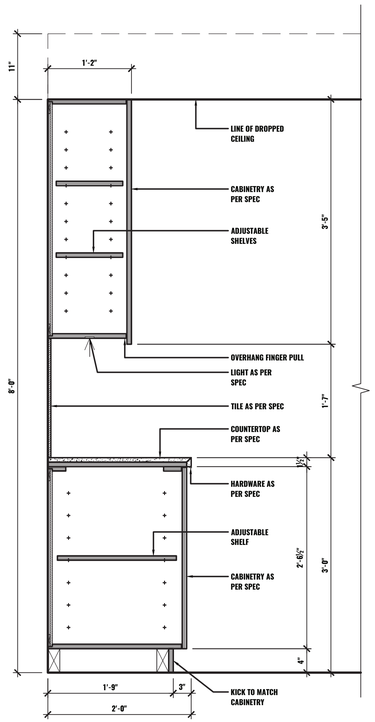

5 SECTION - KITCHEN SUITES
1"=1'-0"

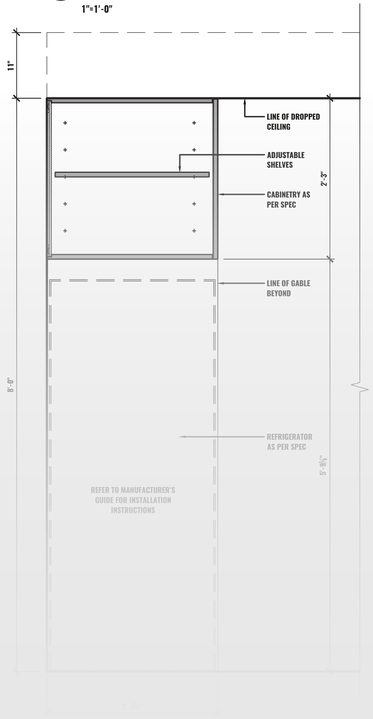

SECTION - KITCHEN SUITES
1"=1'-0"

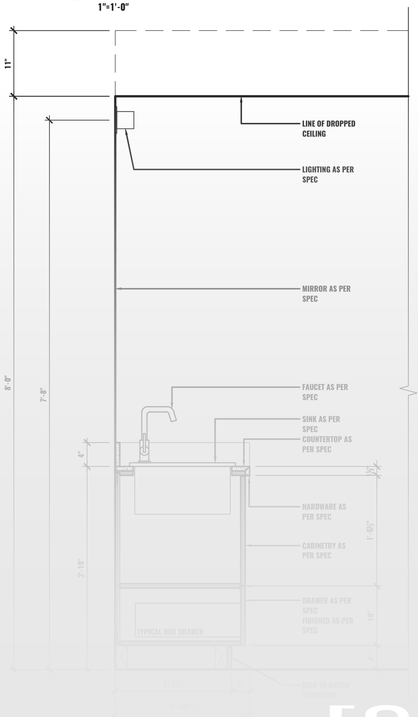

SECTION - BATHROOM VANITY

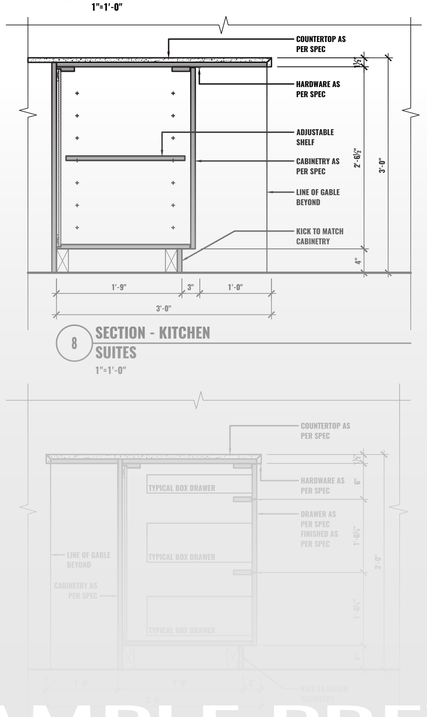

8 SECTION - KITCHEN SUITES
1"=1'-0"

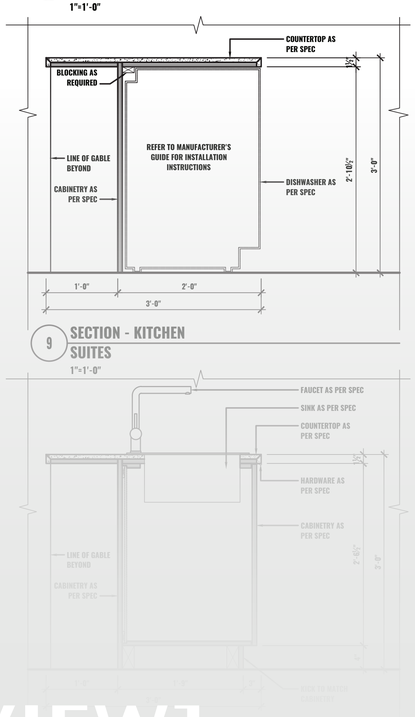

9 SECTION - KITCHEN SUITES
1"=1'-0"

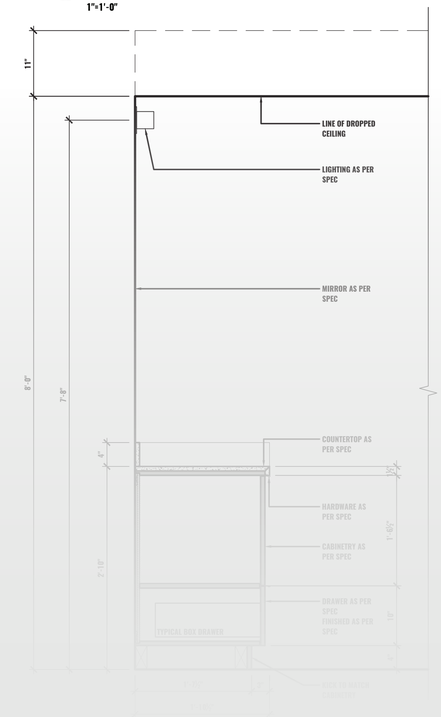

SECTION - BATHROOM VANITY

[SAMPLE PREVIEW]

» FŌCUSEDINTERIORS
interior design + rendering studio
778.242.2778 | SALES@FOCUSEDINTERIORS.COM
WWW.FOCUSEDINTERIORS.COM | METRO VANCOUVER, BC, CANADA

CLIENT
DEVELOPER

ISSUE
2022.09.22
RE-ISSUE

PROJECT NO.
P-00-00-00

PROJECT
[PORTFOLIO]

DRAWN BY
KO/CE

DESCRIPTION
SECTIONS